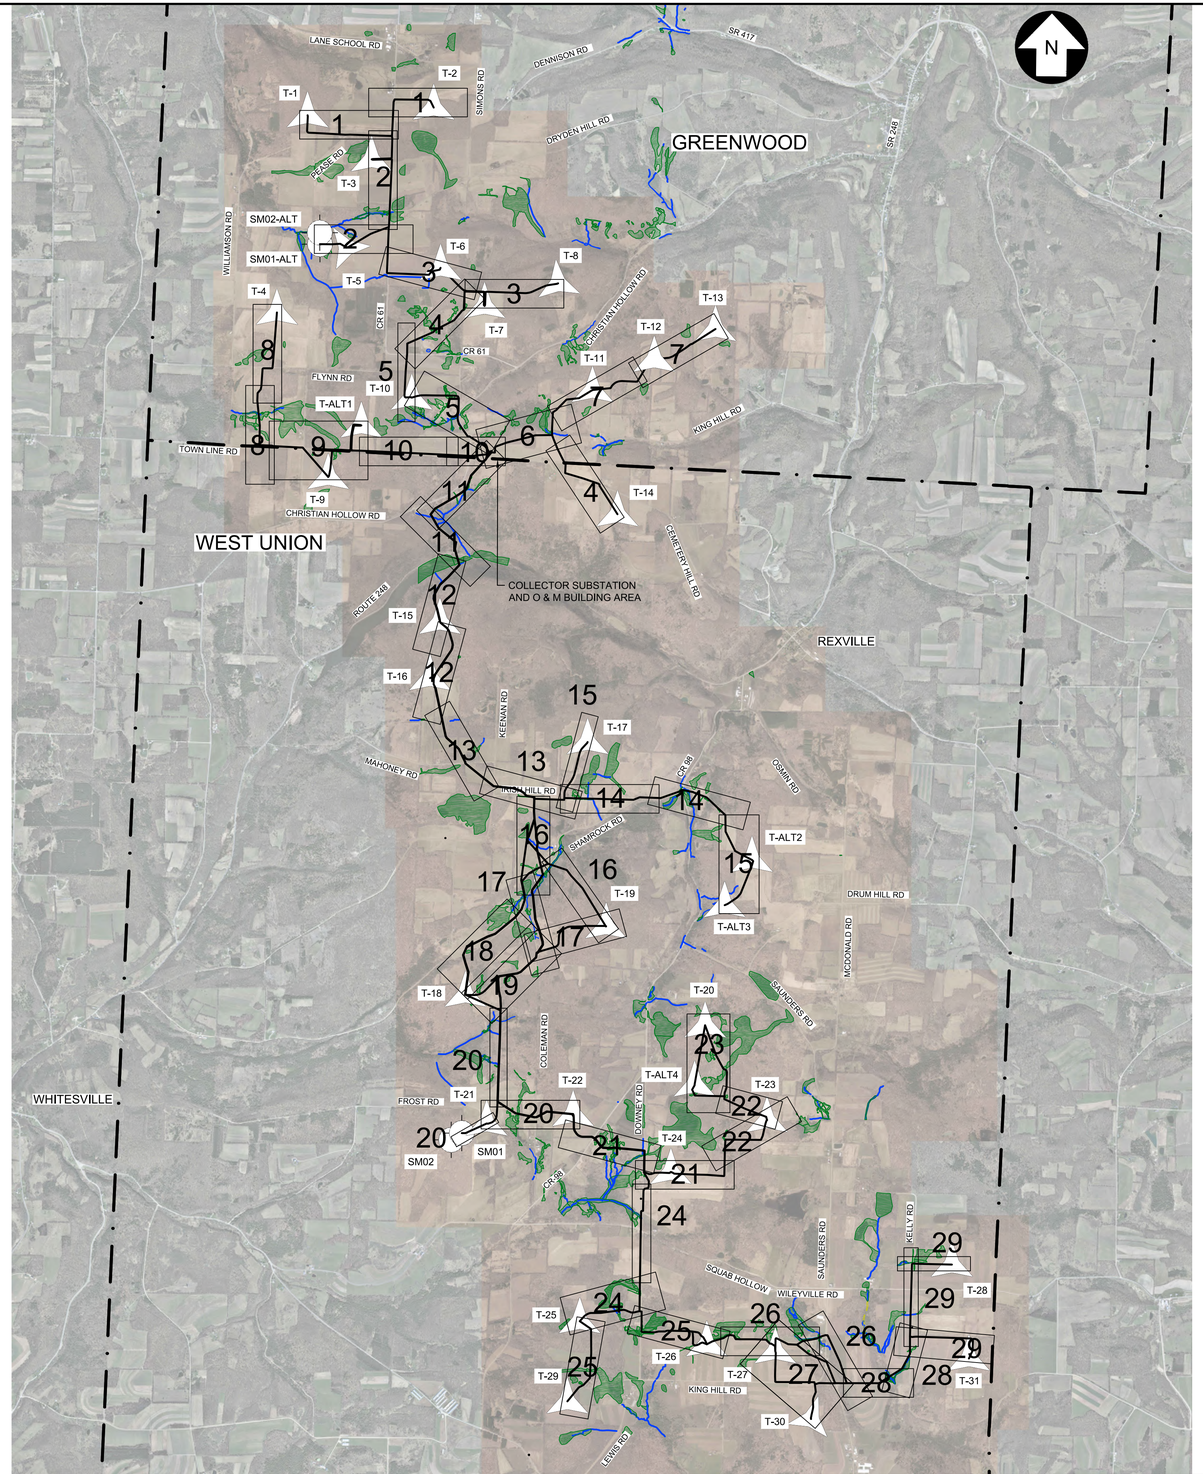


LEGEND - COLLECTOR SYSTEM

- TOWN LINE
- T-1 TURBINE
- SM01 MET TOWER
- TRANSMISSION LINE
- LAY DOWN AREA
- PERMANENT EASEMENT
- LIMIT OF DISTURBANCE
- CLEARED AREA
- OHE OVERHEAD COLLECTOR
- TRC DELINEATED STREAM CENTERLINE
- TRC DELINEATED STREAM
- TRC DELINEATED WETLAND
- MdB / WoC USDA SSURGO DELINEATED SOILS

COLLECTION LINES

- HORIZONTAL DIRECTIONAL DRILL (HDD)
- ALT CIRCUIT
- MET TOWER SUPPLY
- CIRCUIT 1A ALIGNMENT
- CIRCUIT 1B ALIGNMENT
- CIRCUIT 2A ALIGNMENT
- CIRCUIT 2B ALIGNMENT

1+00 2+00

Call 811 before you dig

PRELIMINARY NOT FOR CONSTRUCTION

UNDER NEW YORK STATE EDUCATION LAW ARTICLE 145 (ENGINEERING), SECTION 7209 (2), IT IS A VIOLATION OF THE LAW FOR ANY PERSON, UNLESS ACTING UNDER THE DIRECTION OF A LICENSED PROFESSIONAL ENGINEER, TO ALTER THIS DOCUMENT.

TRC
249 Western Avenue
Augusta, ME 04330

PROJECT NO: 246409


REV	DESCRIPTION	DATE	DES	CHK	APP
B	ISSUED FOR CLIENT REVIEW	03/02/18	TRC	PMM	AMW
A	PRE-FINAL CLIENT REVIEW	08/04/17	CWH	PMM	AMW

PMM DESIGNED
CWH DRAWN
AMW CHECKED
AJW APPROVED
REVIEW 1
REVIEW 2

COLLECTION LINE
ORIENTATION MAP
EIGHT POINT WIND ENERGY CENTER
EIGHT POINT WIND, LLC
GREENWOOD / WEST UNION NEW YORK

03/17 DATE
1" = 2500' SCALE


TRC C-0 REV. B

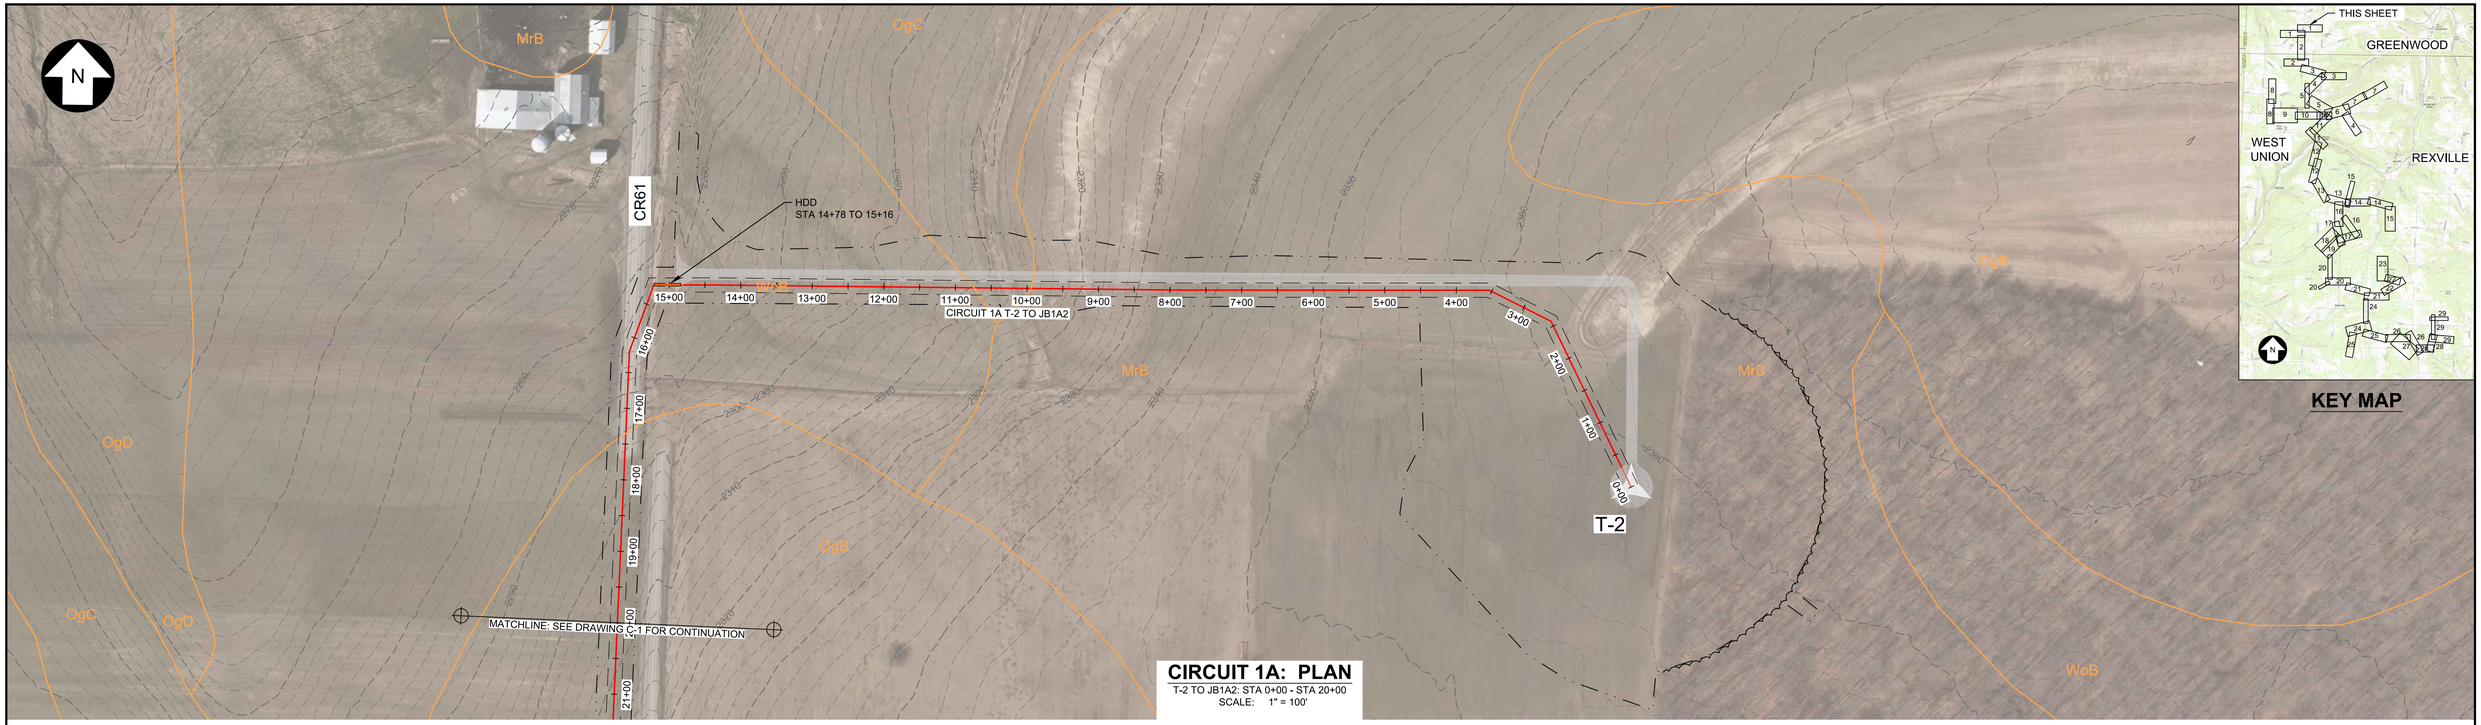

CIRCUIT 1A: PLAN

T-2 TO JB1A2: STA 0+00 - STA 20+00
SCALE: 1" = 100'

KEY MAP

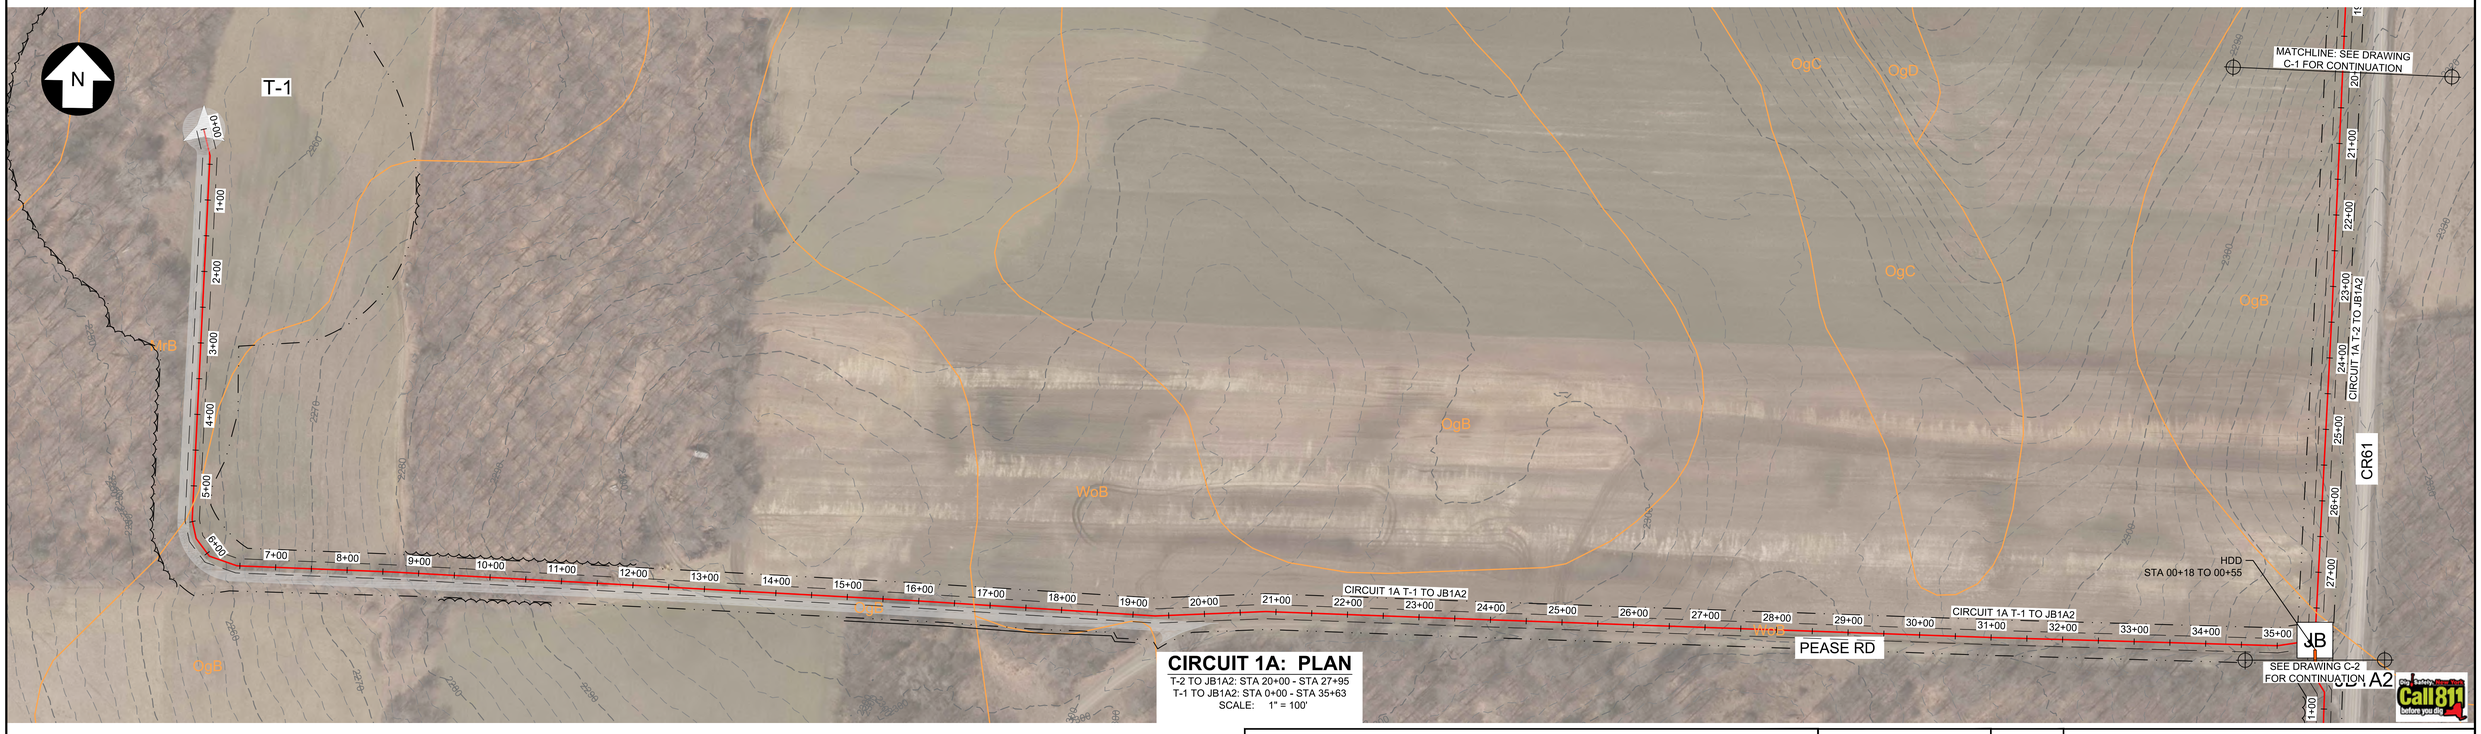

CIRCUIT 1A: PLAN

T-2 TO JB1A2: STA 20+00 - STA 27+95
T-1 TO JB1A2: STA 0+00 - STA 35+63
SCALE: 1" = 100'

100 0 100 200 FT
SCALE: 1" = 100'

PRELIMINARY NOT FOR CONSTRUCTION

UNDER NEW YORK STATE EDUCATION LAW ARTICLE 145 (ENGINEERING), SECTION 7209 (2), IT IS A VIOLATION OF THE LAW FOR ANY PERSON, UNLESS ACTING UNDER THE DIRECTION OF A LICENSED PROFESSIONAL ENGINEER, TO ALTER THIS DOCUMENT.

TRC
249 Western Avenue
Augusta, ME 04330

PROJECT NO: 246409

REV	DESCRIPTION	DATE	DES	CHK	APP
C	ISSUED FOR CLIENT REVIEW	3/2/18	TRC	PMM	AMW
B	PRE-FINAL CLIENT REVIEW	8/4/17	CMH	PMM	AW
A	ISSUED FOR CLIENT REVIEW	04/17	CMH	PMM	AW


PMM DESIGNED
CMH DRAWN
AW CHECKED
AJW APPROVED
REVIEW 1
REVIEW 2

CIRCUIT 1A
PLAN
EIGHT POINT WIND ENERGY CENTER
EIGHT POINT WIND, LLC
GREENWOOD / WEST UNION NEW YORK

03/17 DATE
AS NOTED SCALE


TRC C-1 REV. C

2018.02.28
246409-C-1-29.dwg

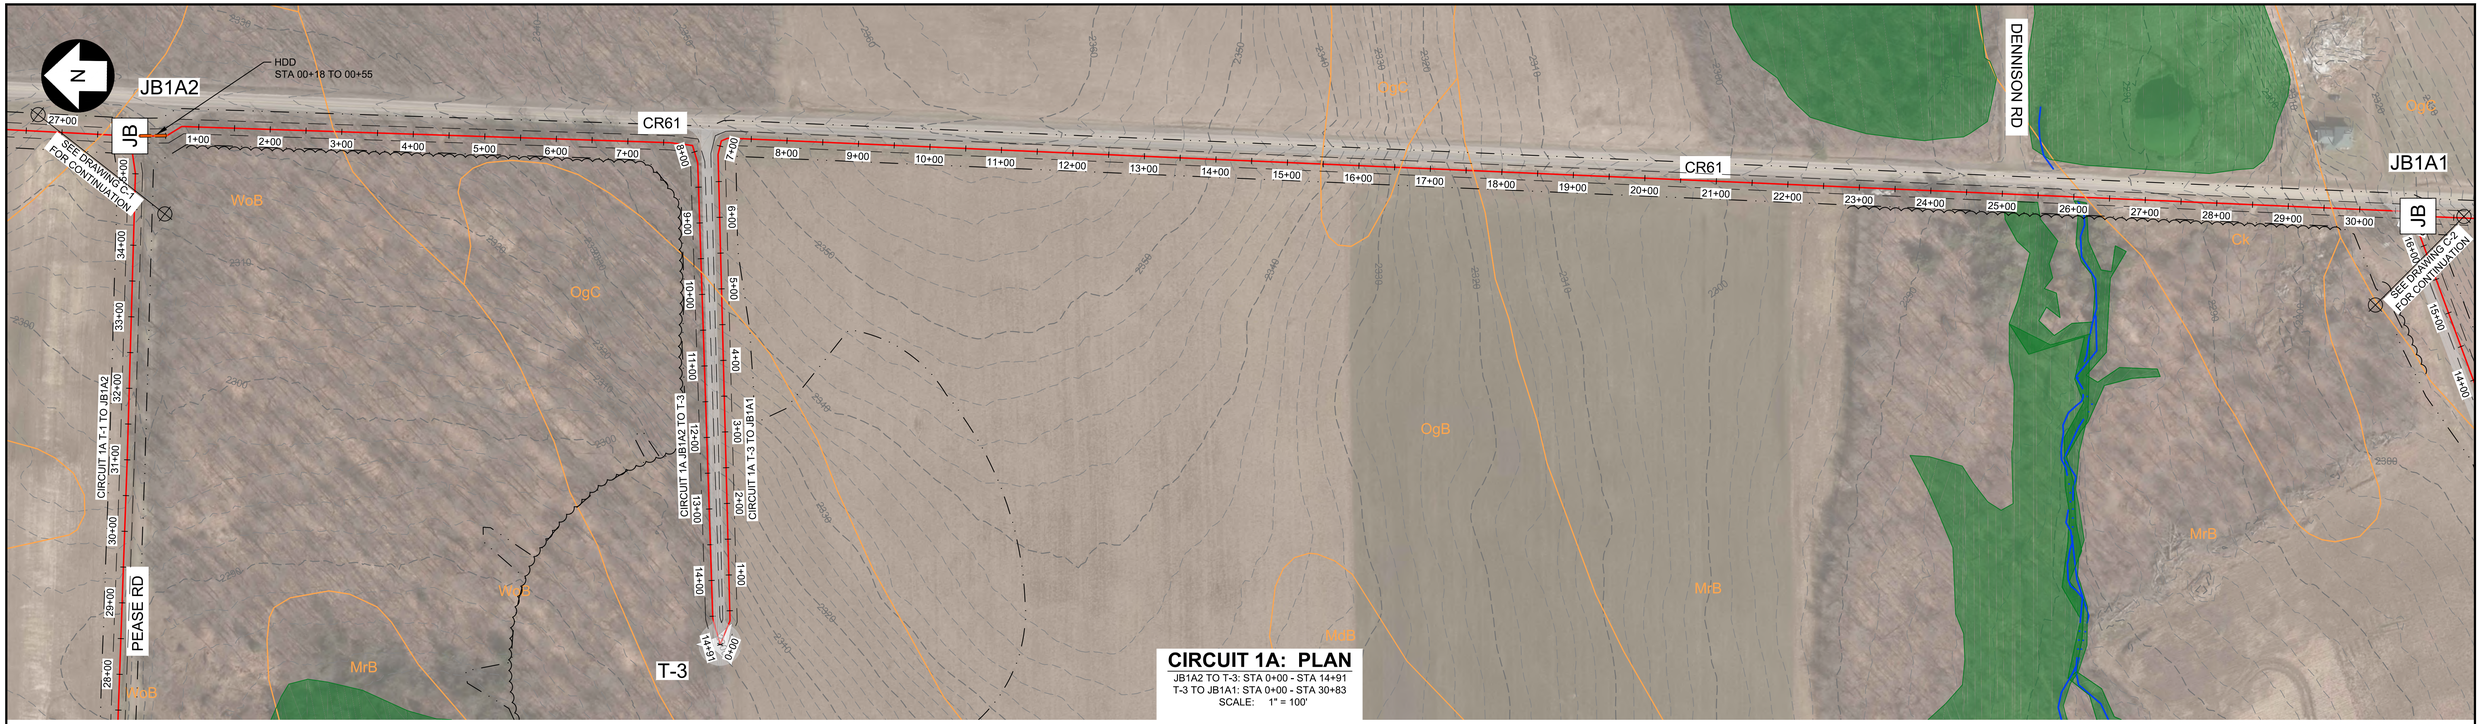

CIRCUIT 1A: PLAN

JB1A2 TO T-3: STA 0+00 - STA 14+91
T-3 TO JB1A1: STA 0+00 - STA 30+83
SCALE: 1" = 100'

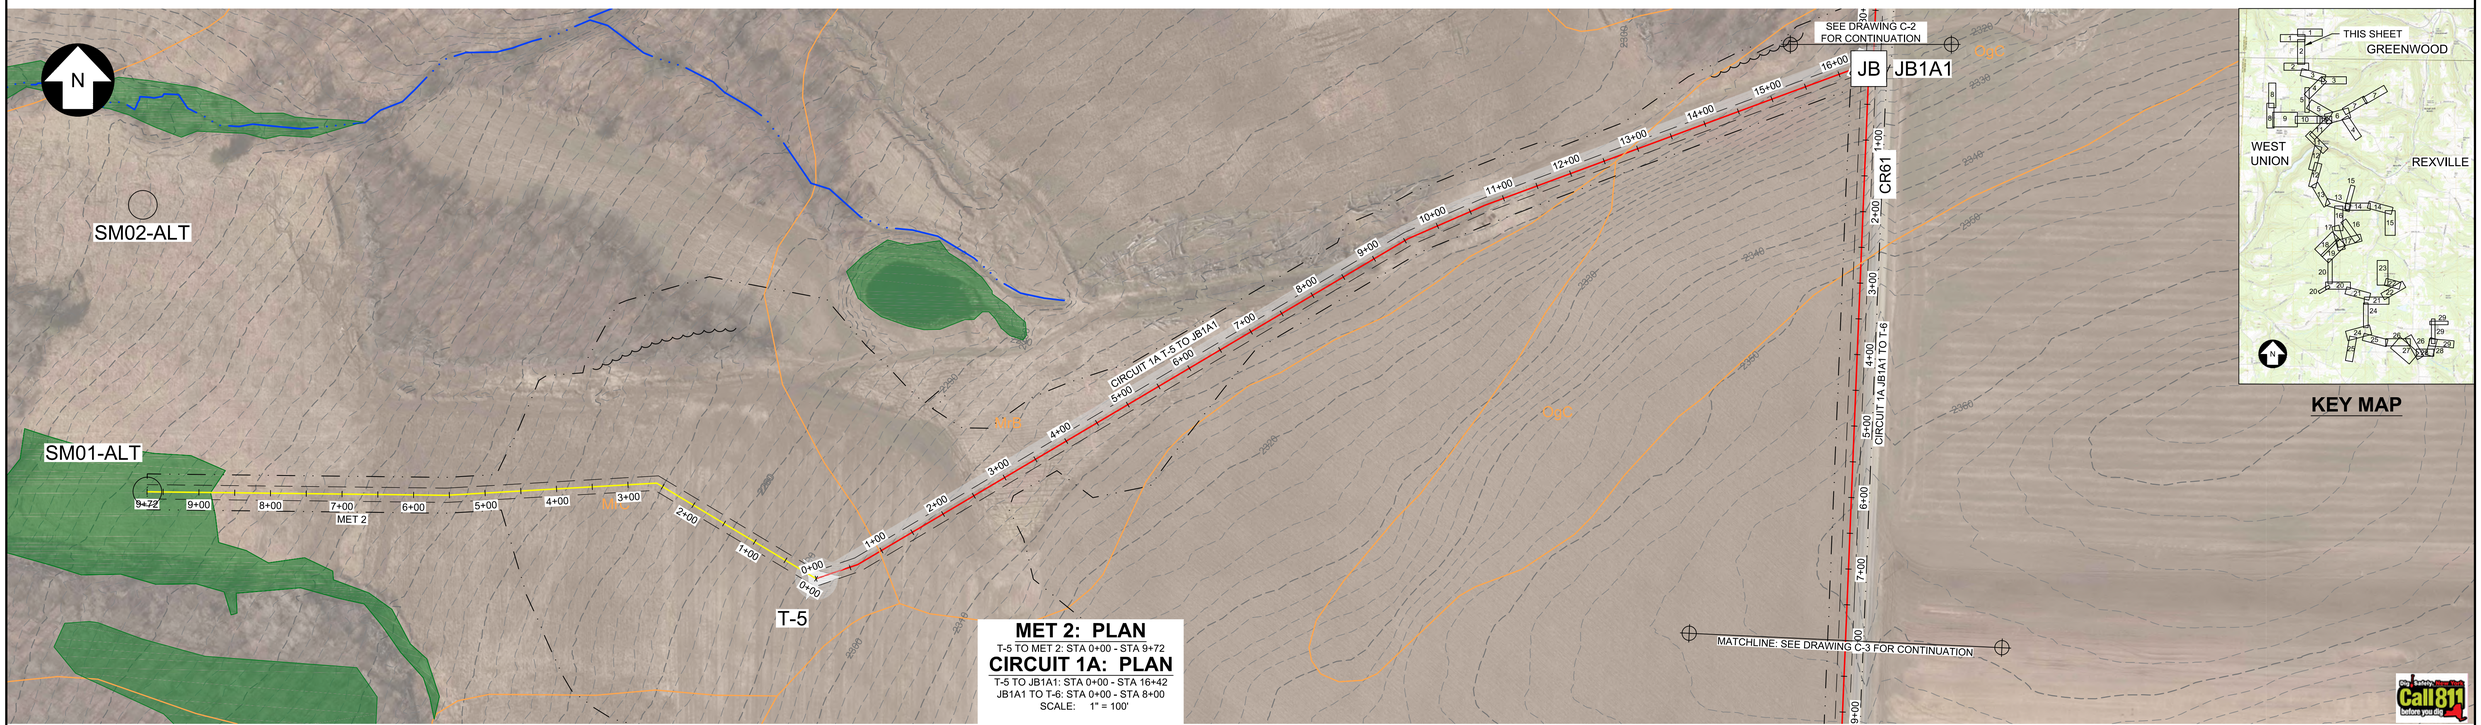

MET 2: PLAN

T-5 TO MET 2: STA 0+00 - STA 9+72

CIRCUIT 1A: PLAN

T-5 TO JB1A1: STA 0+00 - STA 16+42
JB1A1 TO T-6: STA 0+00 - STA 8+00
SCALE: 1" = 100'

246409-C-1-29.dwg 2018.02.28

100 0 100 200 FT
SCALE: 1" = 100'

PRELIMINARY NOT FOR CONSTRUCTION

UNDER NEW YORK STATE EDUCATION LAW ARTICLE 145 (ENGINEERING), SECTION 7209 (2), IT IS A VIOLATION OF THE LAW FOR ANY PERSON, UNLESS ACTING UNDER THE DIRECTION OF A LICENSED PROFESSIONAL ENGINEER, TO ALTER THIS DOCUMENT.

TRC
249 Western Avenue
Augusta, ME 04330


PROJECT NO: 246409

REV	DESCRIPTION	DATE	DES	CHK	APP
C	ISSUED FOR CLIENT REVIEW	3/2/18	TRC	PMM	AMW
B	PRE-FINAL CLIENT REVIEW	8/4/17	CMH	PMM	AW
A	ISSUED FOR CLIENT REVIEW	04/17	CMH	PMM	AW

PMM DESIGNED
CMH DRAWN
AW CHECKED
AJW APPROVED
REVIEW 1
REVIEW 2
03/17 DATE
AS NOTED SCALE


CIRCUIT 1A
PLAN
EIGHT POINT WIND ENERGY CENTER
EIGHT POINT WIND, LLC
GREENWOOD / WEST UNION NEW YORK

TRC C-2 REV. C

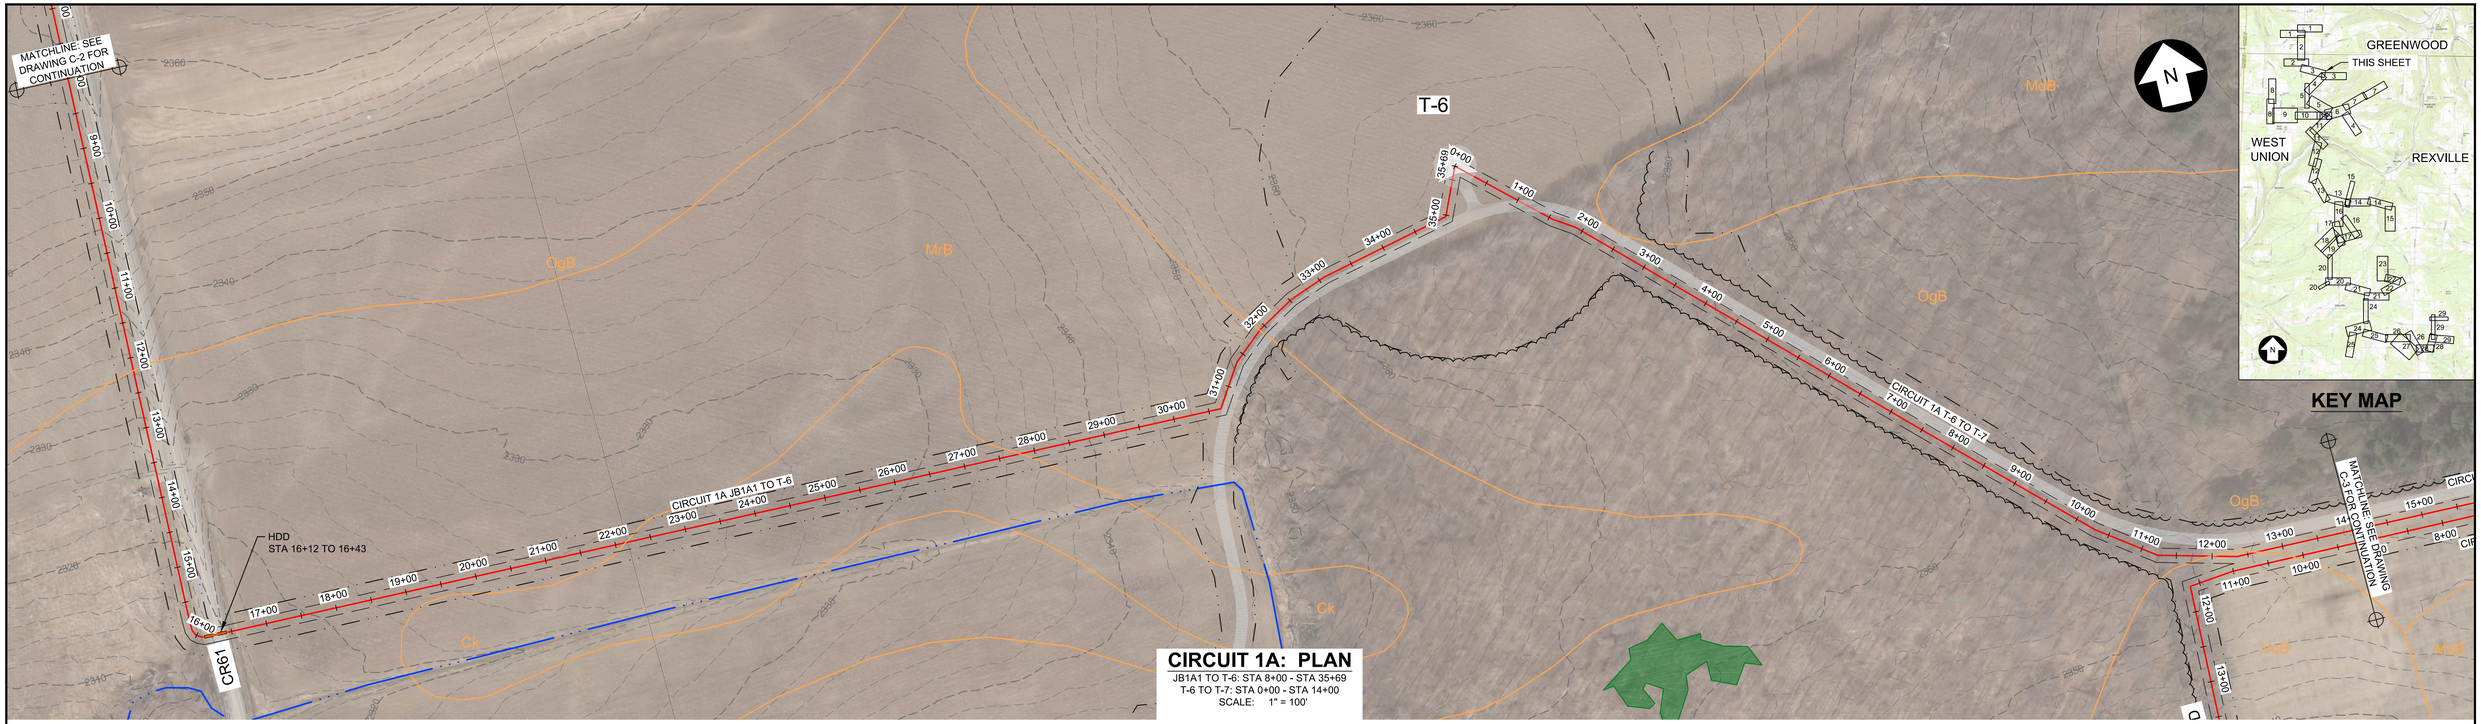

CIRCUIT 1A: PLAN

JB1A1 TO T-6: STA 8+00 - STA 35+69
T-6 TO T-7: STA 0+00 - STA 14+00
SCALE: 1" = 100'

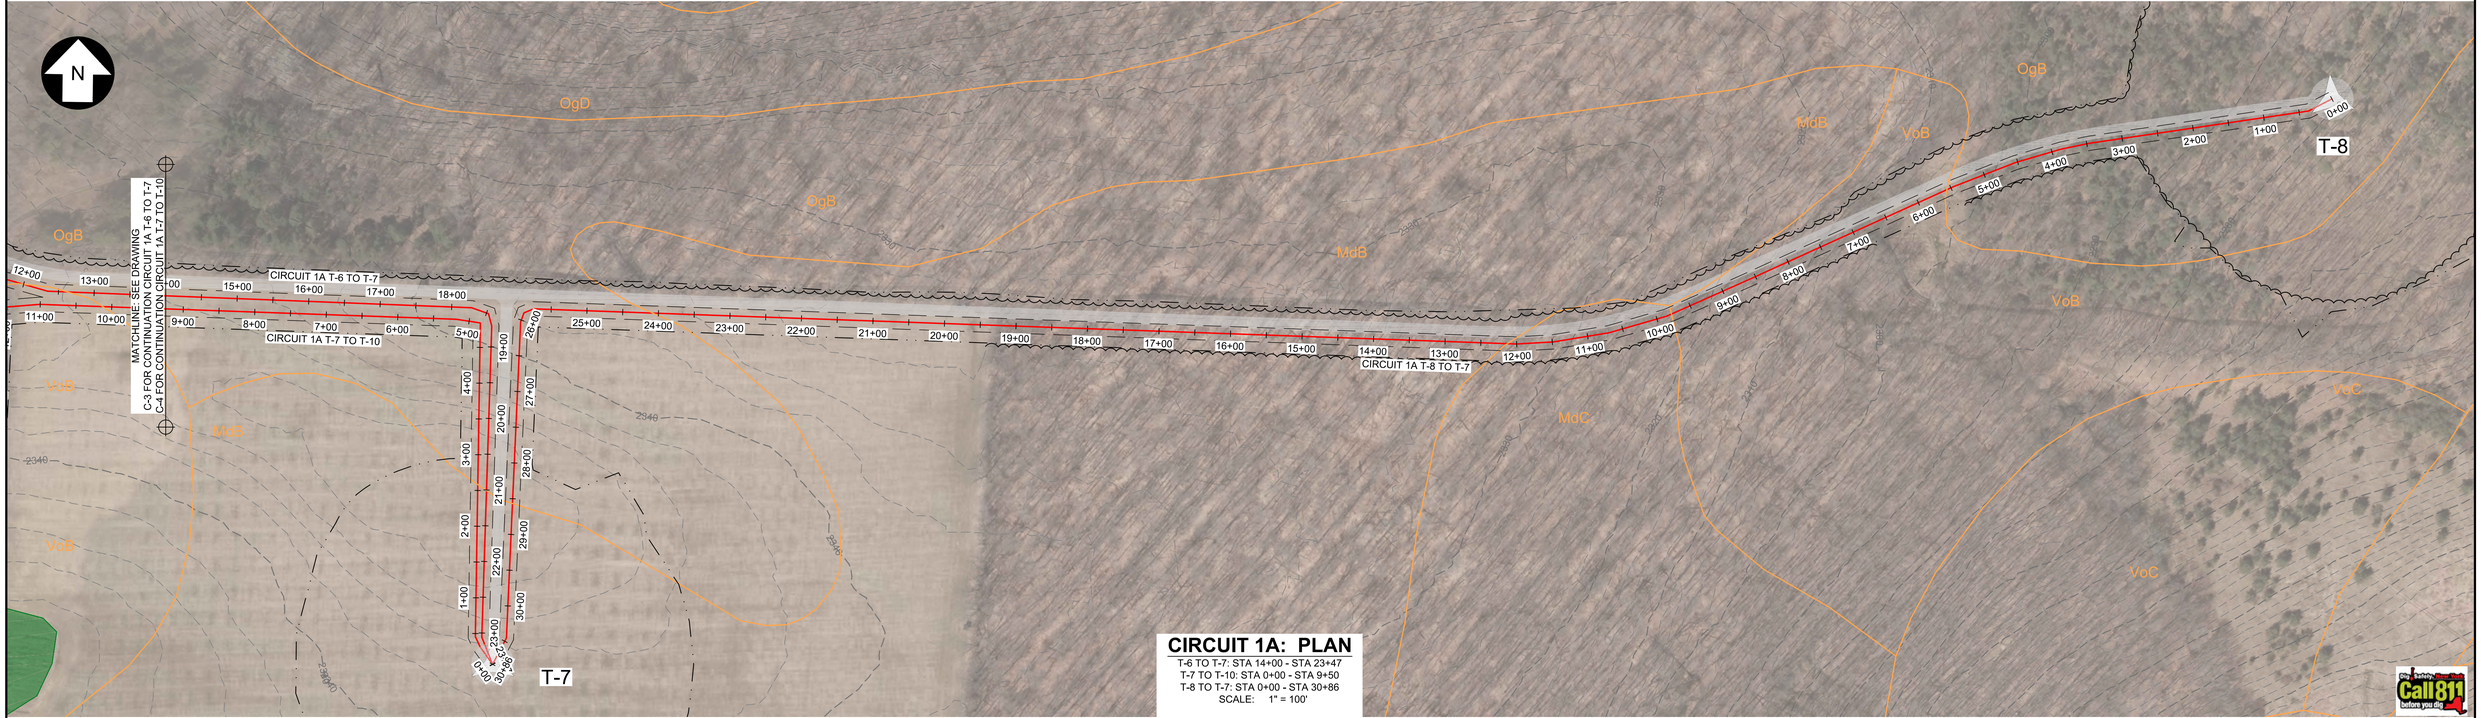

CIRCUIT 1A: PLAN

T-6 TO T-7: STA 14+00 - STA 23+47
T-7 TO T-10: STA 0+00 - STA 9+50
T-8 TO T-7: STA 0+00 - STA 30+86
SCALE: 1" = 100'

Call 811 before you dig

100 0 100 200 FT
SCALE: 1" = 100'

PRELIMINARY NOT FOR CONSTRUCTION

UNDER NEW YORK STATE EDUCATION LAW ARTICLE 145 (ENGINEERING), SECTION 7209 (2), IT IS A VIOLATION OF THE LAW FOR ANY PERSON, UNLESS ACTING UNDER THE DIRECTION OF A LICENSED PROFESSIONAL ENGINEER, TO ALTER THIS DOCUMENT.

TRC
249 Western Avenue
Augusta, ME 04330

PROJECT NO: 246409


REV	DESCRIPTION	DATE	DES	CHK	APP
C	ISSUED FOR CLIENT REVIEW	3/2/18	TRC	PMM	AMW
B	PRE-FINAL CLIENT REVIEW	8/4/17	CMH	PMM	AW
A	ISSUED FOR CLIENT REVIEW	04/17	CMH	PMM	AW

PMM DESIGNED
CMH DRAWN
AW CHECKED
AJW APPROVED
REVIEW 1
REVIEW 2
03/17 DATE
AS NOTED SCALE

CIRCUIT 1A
PLAN
EIGHT POINT WIND ENERGY CENTER
EIGHT POINT WIND, LLC
GREENWOOD / WEST UNION NEW YORK

TRC C-3 REV. C

246409-C-1-29.dwg 2018.02.28

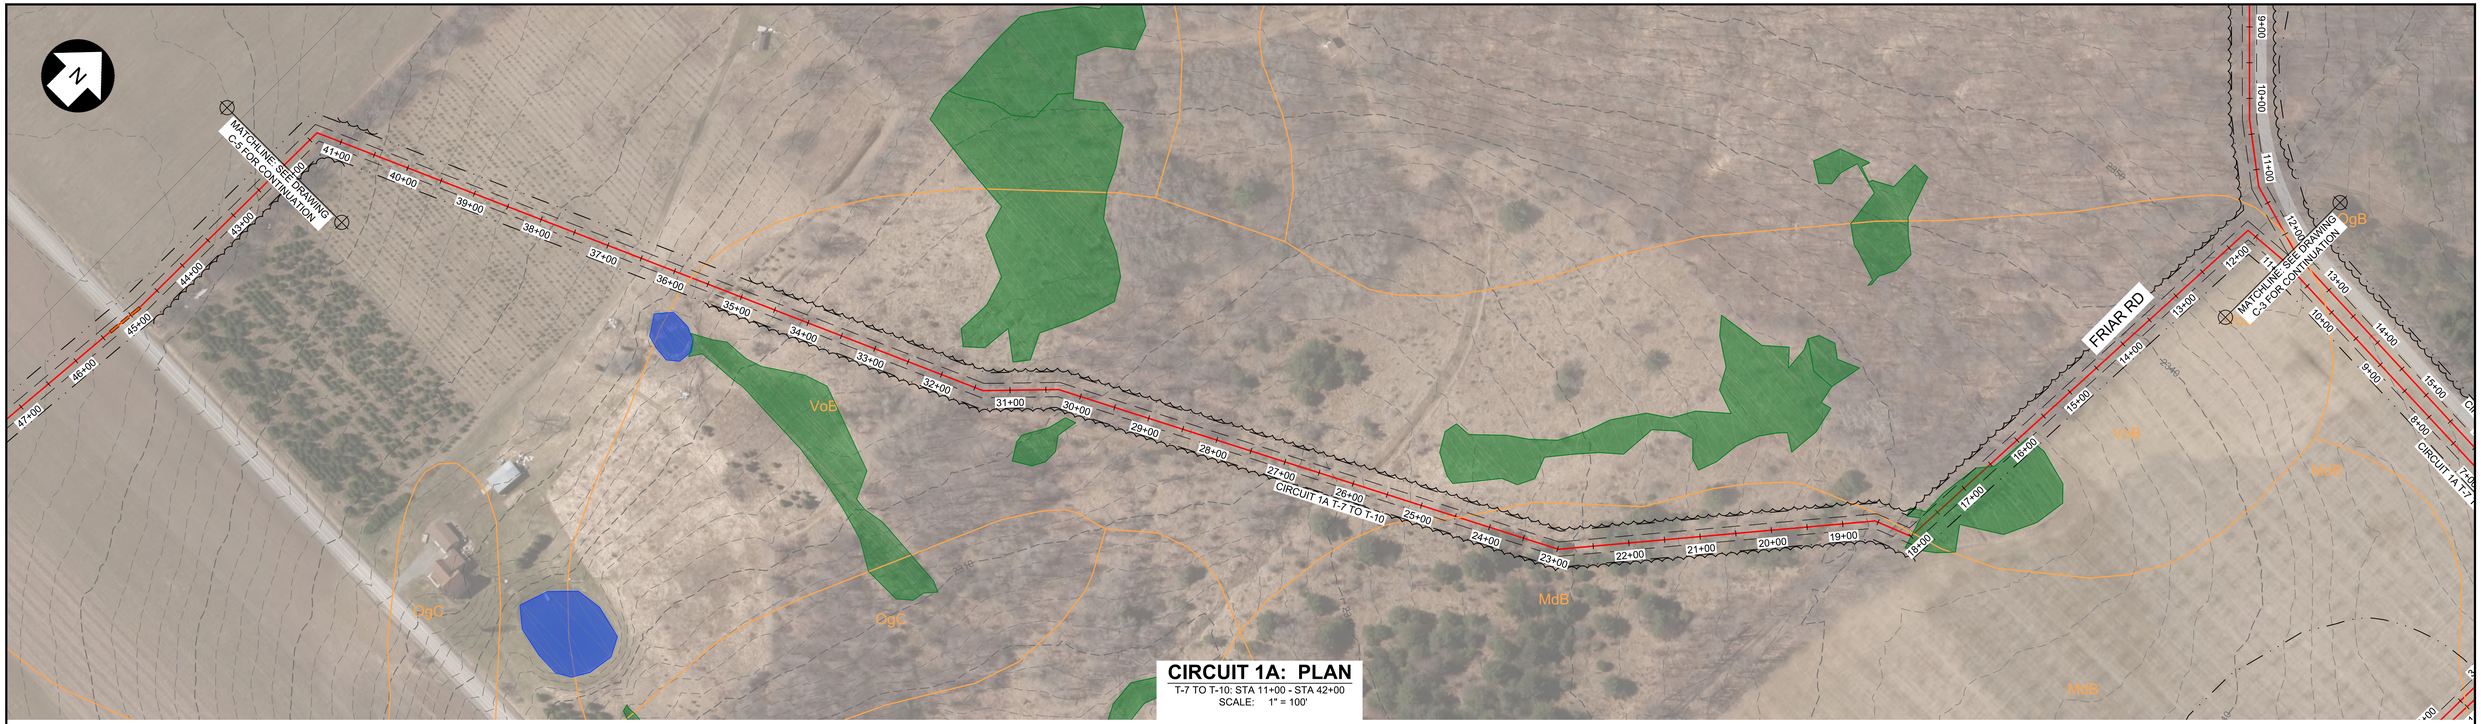

CIRCUIT 1A: PLAN

T-7 TO T-10: STA 11+00 - STA 42+00
SCALE: 1" = 100'

CIRCUIT 2A: PLAN

T-14 TO JB2A1 0+00 - STA 35+00
SCALE: 1" = 100'

100 0 100 200 FT
SCALE: 1" = 100'

PRELIMINARY NOT FOR CONSTRUCTION

UNDER NEW YORK STATE EDUCATION LAW ARTICLE 145 (ENGINEERING), SECTION 7209 (2), IT IS A VIOLATION OF THE LAW FOR ANY PERSON, UNLESS ACTING UNDER THE DIRECTION OF A LICENSED PROFESSIONAL ENGINEER, TO ALTER THIS DOCUMENT.

TRC
249 Western Avenue
Augusta, ME 04330

PROJECT NO: 246409


REV	DESCRIPTION	DATE	DES	CHK	APP
C	ISSUED FOR CLIENT REVIEW	3/2/18	TRC	PMM	AMW
B	PRE-FINAL CLIENT REVIEW	8/4/17	CMH	PMM	AW
A	ISSUED FOR CLIENT REVIEW	04/17	CMH	PMM	AW

PMM DESIGNED
CMH DRAWN
AW CHECKED
AJW APPROVED
REVIEW 1
REVIEW 2
03/17 DATE
AS NOTED SCALE

CIRCUITS 1A & 2A
PLAN
EIGHT POINT WIND ENERGY CENTER
EIGHT POINT WIND, LLC
GREENWOOD / WEST UNION NEW YORK

TRC C-4 REV. C

246409-C-1-29.dwg 2018.02.28

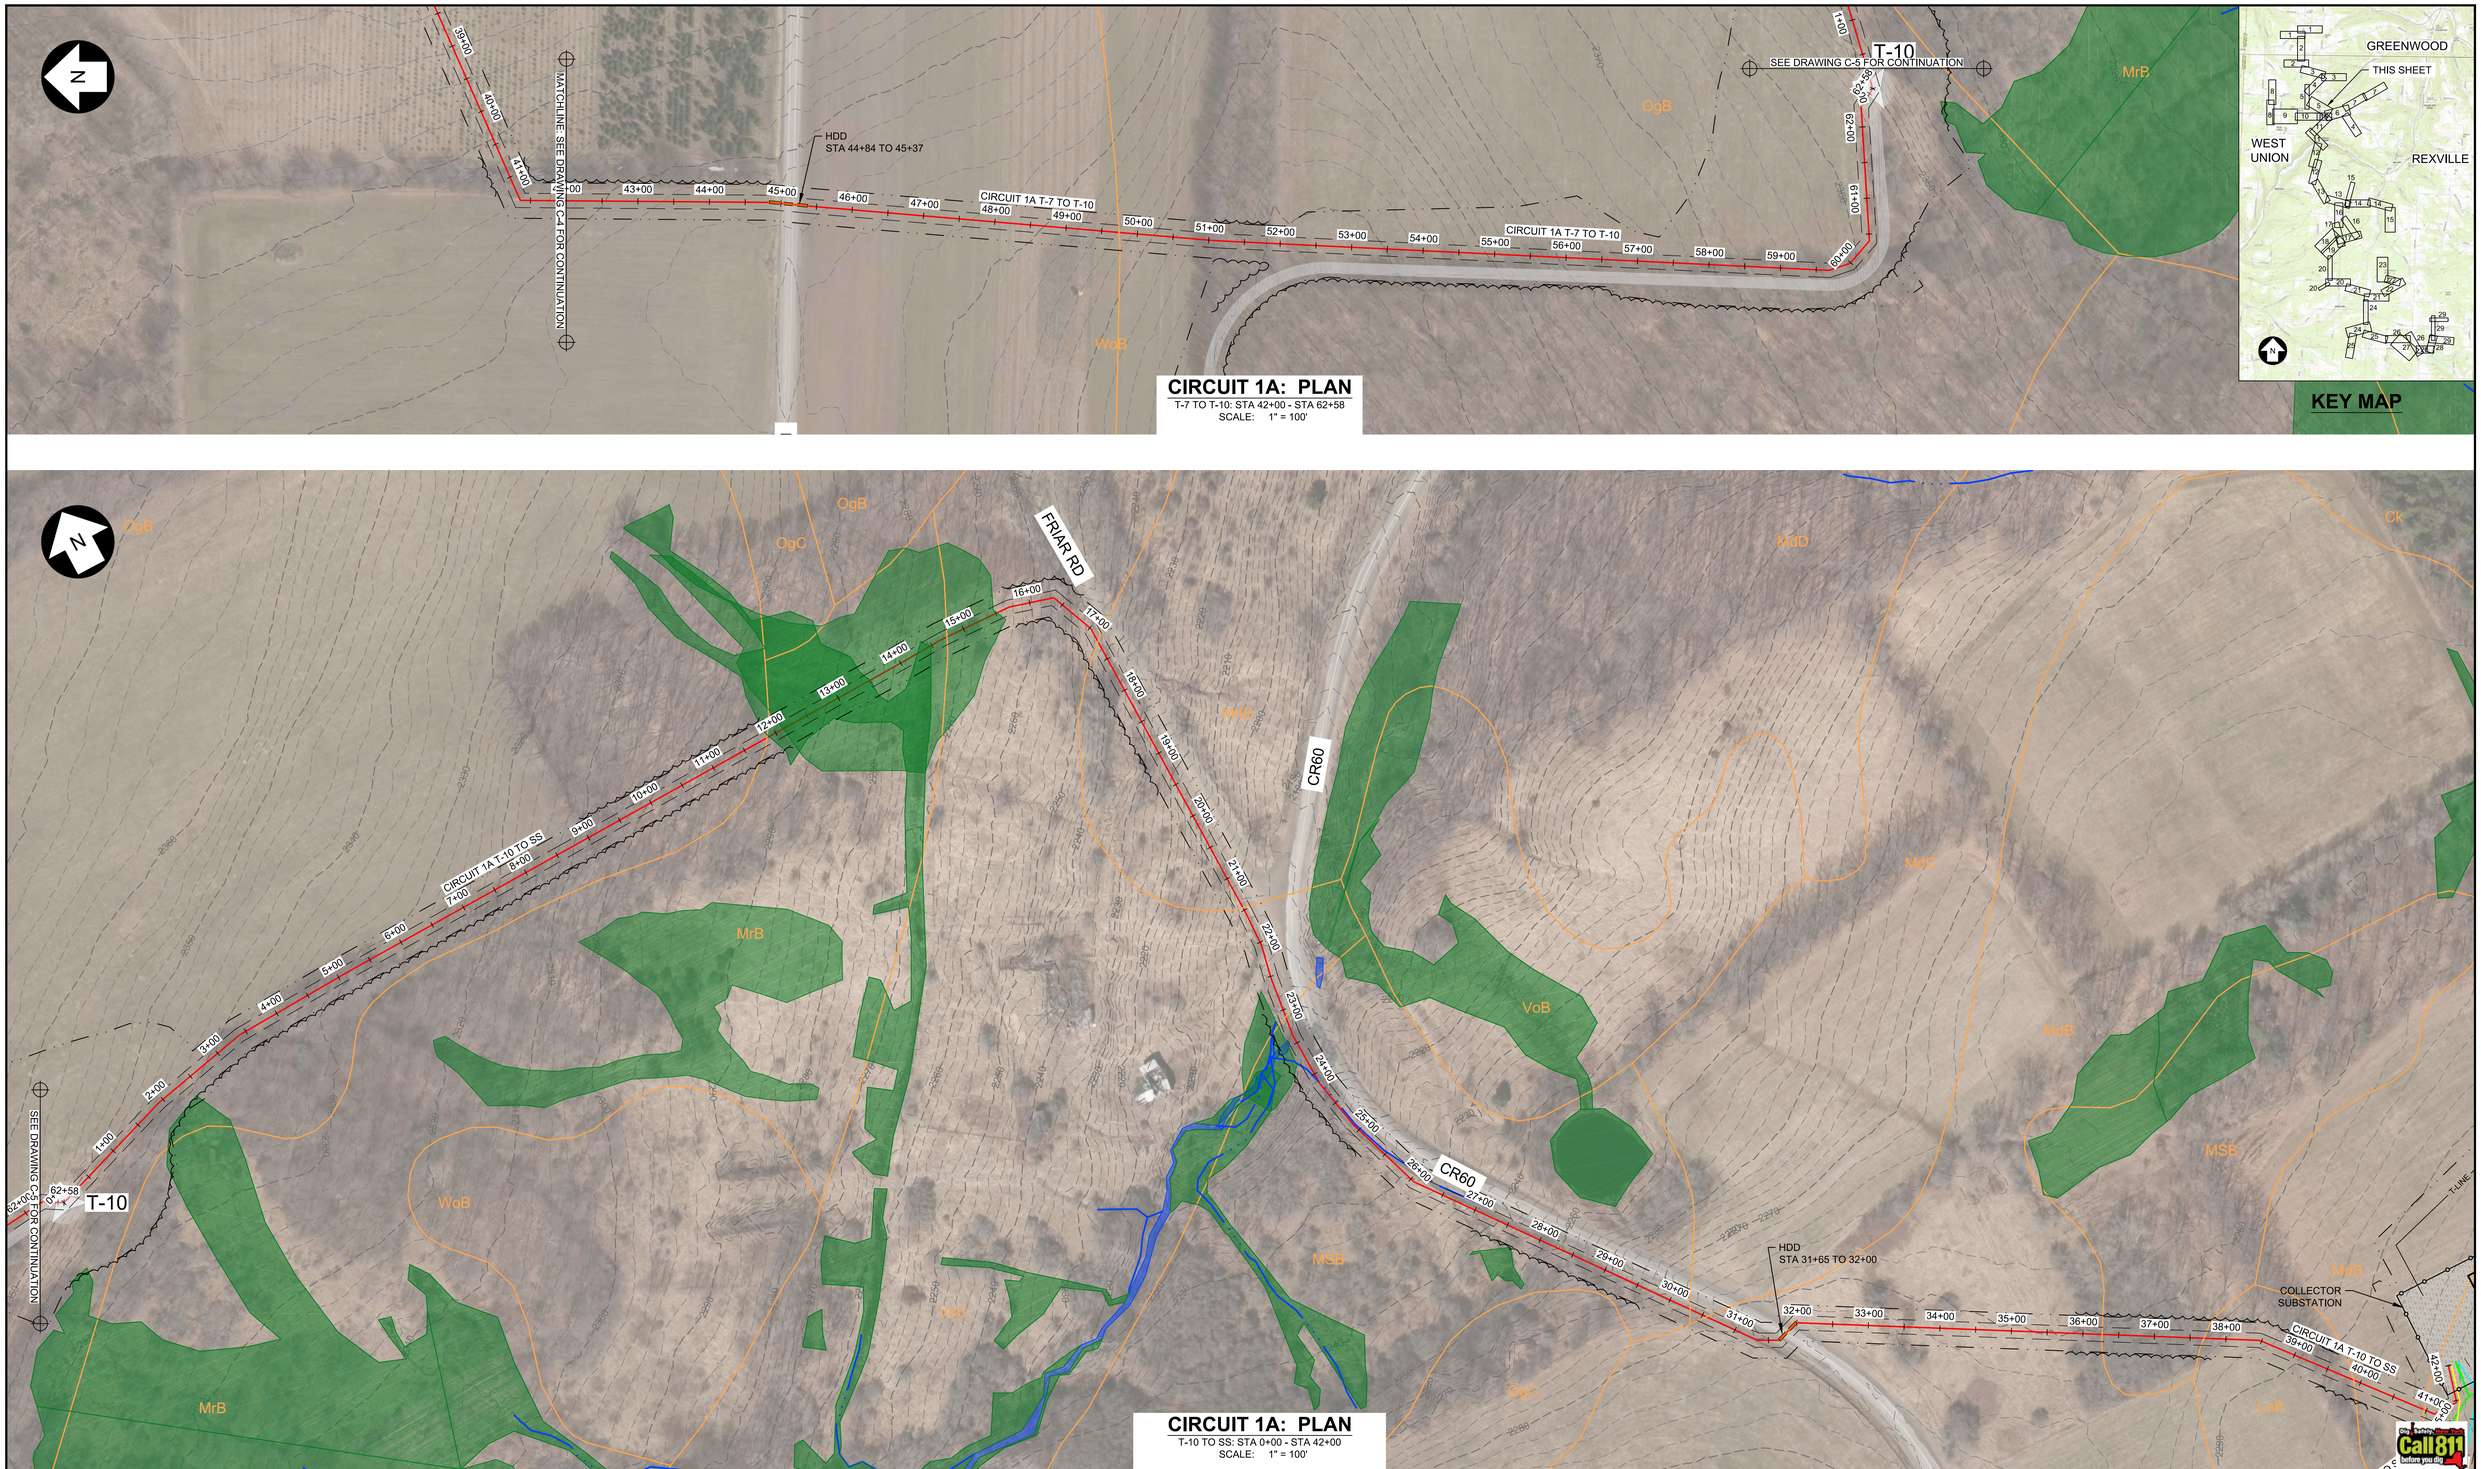

246409-C-1-29.dwg 2018.02.28

100 0 100 200 FT

SCALE: 1" = 100'

PRELIMINARY NOT FOR CONSTRUCTION

UNDER NEW YORK STATE EDUCATION LAW ARTICLE 145 (ENGINEERING), SECTION 7209 (2), IT IS A VIOLATION OF THE LAW FOR ANY PERSON, UNLESS ACTING UNDER THE DIRECTION OF A LICENSED PROFESSIONAL ENGINEER, TO ALTER THIS DOCUMENT.

TRC
249 Western Avenue
Augusta, ME 04330

PROJECT NO: 246409


REV	DESCRIPTION	DATE	DES	CHK	APP
C	ISSUED FOR CLIENT REVIEW	3/2/18	TRC	PMM	AMW
B	PRE-FINAL CLIENT REVIEW	8/4/17	CMH	PMM	AW
A	ISSUED FOR CLIENT REVIEW	04/17	CMH	PMM	AW

PMM DESIGNED
CMH DRAWN
AW CHECKED
AJW APPROVED
REVIEW 1
REVIEW 2

03/17 DATE
AS NOTED SCALE

CIRCUIT 1A
PLAN
EIGHT POINT WIND ENERGY CENTER
EIGHT POINT WIND, LLC
GREENWOOD / WEST UNION NEW YORK

TRC C-5 REV. C

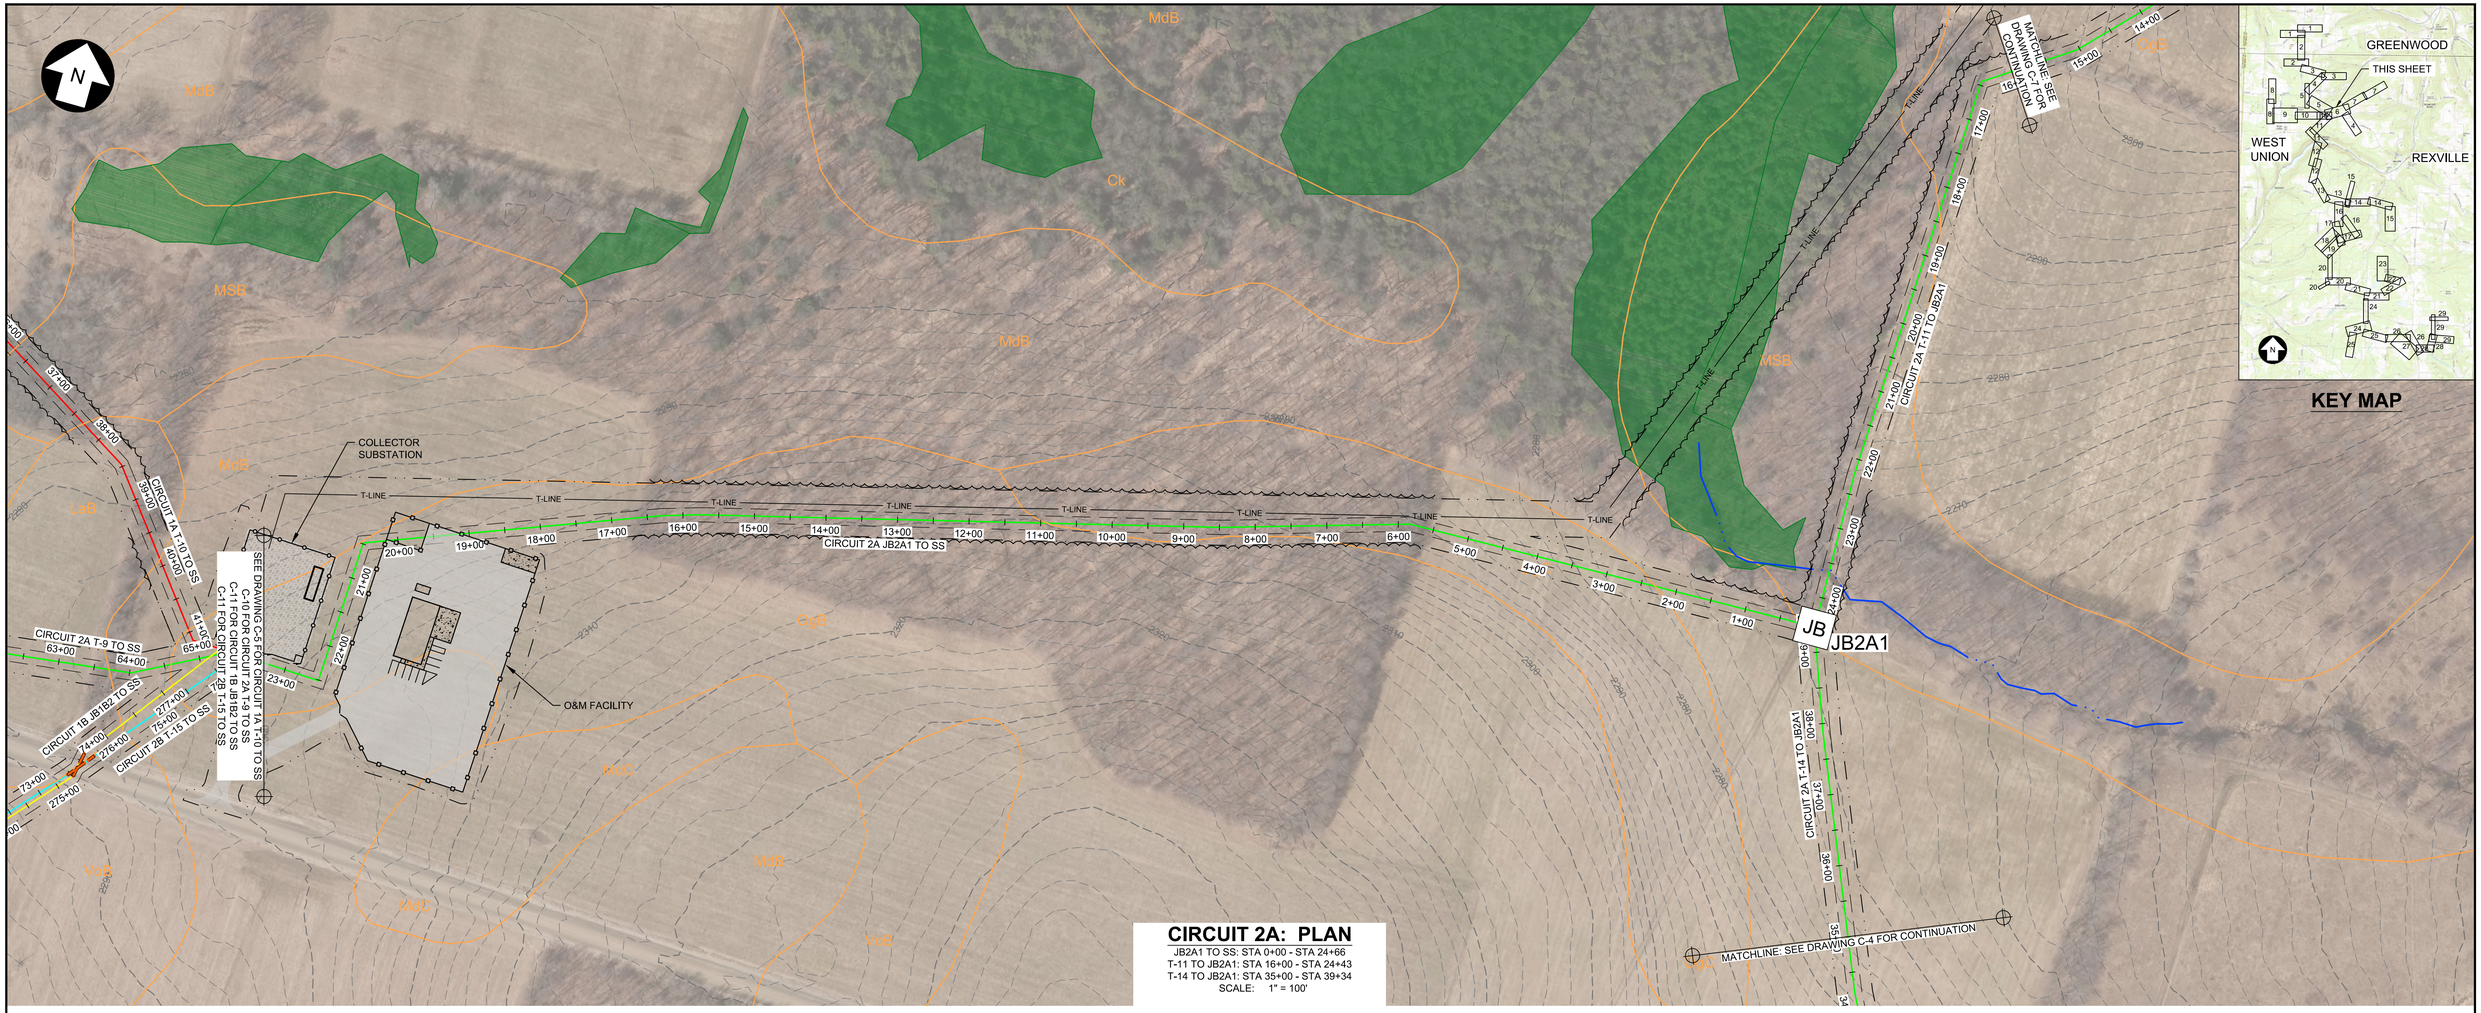

CIRCUIT 2A: PLAN

JB2A1 TO SS: STA 0+00 - STA 24+66
T-11 TO JB2A1: STA 16+00 - STA 24+43
T-14 TO JB2A1: STA 35+00 - STA 39+34
SCALE: 1" = 100'

100 0 100 200 FT
SCALE: 1" = 100'

PRELIMINARY NOT FOR CONSTRUCTION

UNDER NEW YORK STATE EDUCATION LAW ARTICLE 145 (ENGINEERING), SECTION 7209 (2), IT IS A VIOLATION OF THE LAW FOR ANY PERSON, UNLESS ACTING UNDER THE DIRECTION OF A LICENSED PROFESSIONAL ENGINEER, TO ALTER THIS DOCUMENT.

TRC
249 Western Avenue
Augusta, ME 04330

PROJECT NO: 246409

REV	DESCRIPTION	DATE	DES	CHK	APP
C	UPDATED CIRCUIT 2A JB2A1 TO SS	09/25/17	CMH	PMM	AW
B	PRE-FINAL CLIENT REVIEW	8/4/17	CMH	PMM	AW
A	ISSUED FOR CLIENT REVIEW	04/17	CMH	PMM	AW


PMM DESIGNED
CMH DRAWN
AW CHECKED
AJW APPROVED
REVIEW 1
REVIEW 2
03/17 DATE
AS NOTED SCALE

CIRCUIT 2A
PLAN
EIGHT POINT WIND ENERGY CENTER
EIGHT POINT WIND, LLC
GREENWOOD / WEST UNION NEW YORK

TRC C-6 REV. C

Call 811 before you dig

246409-C-1-29.dwg 2018.02.28

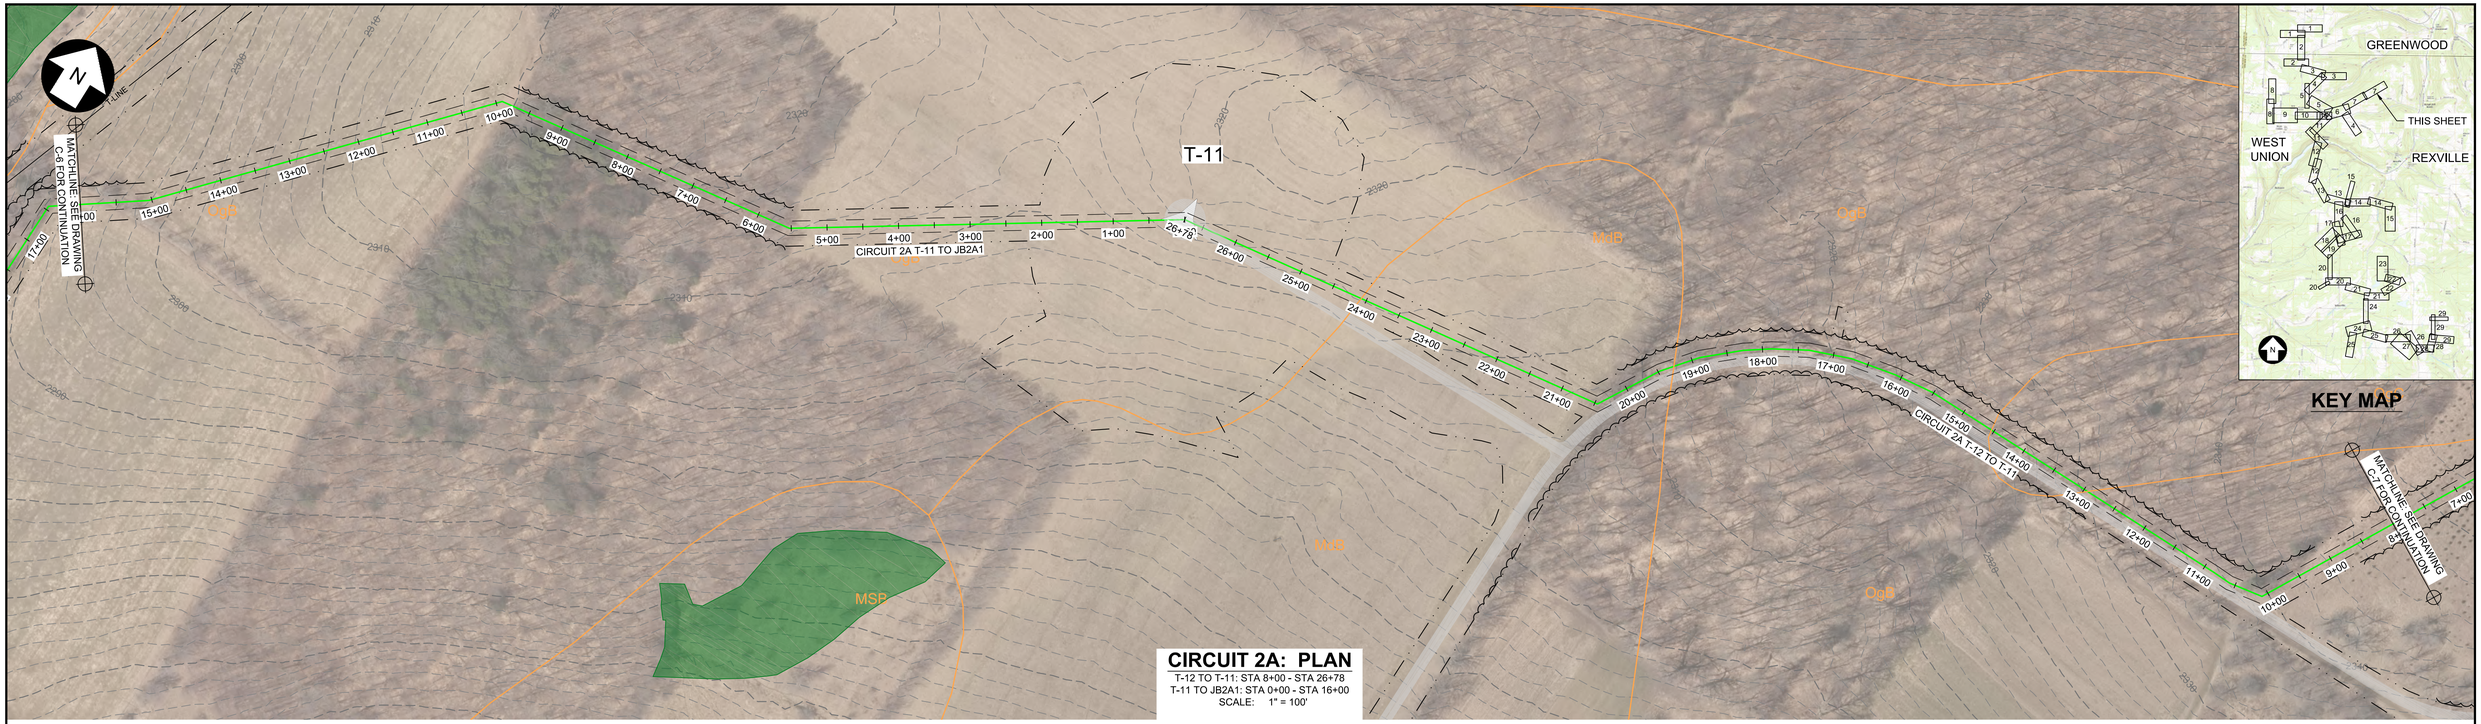

CIRCUIT 2A: PLAN

T-12 TO T-11: STA 8+00 - STA 26+78
T-11 TO JB2A1: STA 0+00 - STA 16+00
SCALE: 1" = 100'

CIRCUIT 2A: PLAN

T-13 TO T-12: STA 0+00 - STA 24+38
T-12 TO T-11: STA 0+00 - STA 8+00
SCALE: 1" = 100'

100 0 100 200 FT
SCALE: 1" = 100'

PRELIMINARY NOT FOR CONSTRUCTION

UNDER NEW YORK STATE EDUCATION LAW ARTICLE 145 (ENGINEERING), SECTION 7209 (2), IT IS A VIOLATION OF THE LAW FOR ANY PERSON, UNLESS ACTING UNDER THE DIRECTION OF A LICENSED PROFESSIONAL ENGINEER, TO ALTER THIS DOCUMENT.

TRC
249 Western Avenue
Augusta, ME 04330

PROJECT NO: 246409

REV	DESCRIPTION	DATE	DES	CHK	APP
C	ISSUED FOR CLIENT REVIEW	3/2/18	TRC	PMM	AMW
B	PRE-FINAL CLIENT REVIEW	8/4/17	CMH	PMM	AW
A	ISSUED FOR CLIENT REVIEW	04/17	CMH	PMM	AW

PMM DESIGNED
CMH DRAWN
AW CHECKED
AJW APPROVED
REVIEW 1
REVIEW 2
03/17 DATE
AS NOTED SCALE

CIRCUIT 2A
PLAN
EIGHT POINT WIND ENERGY CENTER
EIGHT POINT WIND, LLC
GREENWOOD / WEST UNION NEW YORK

TRC C-7 REV. C

2018.02.28
246409-C-1-29.dwg