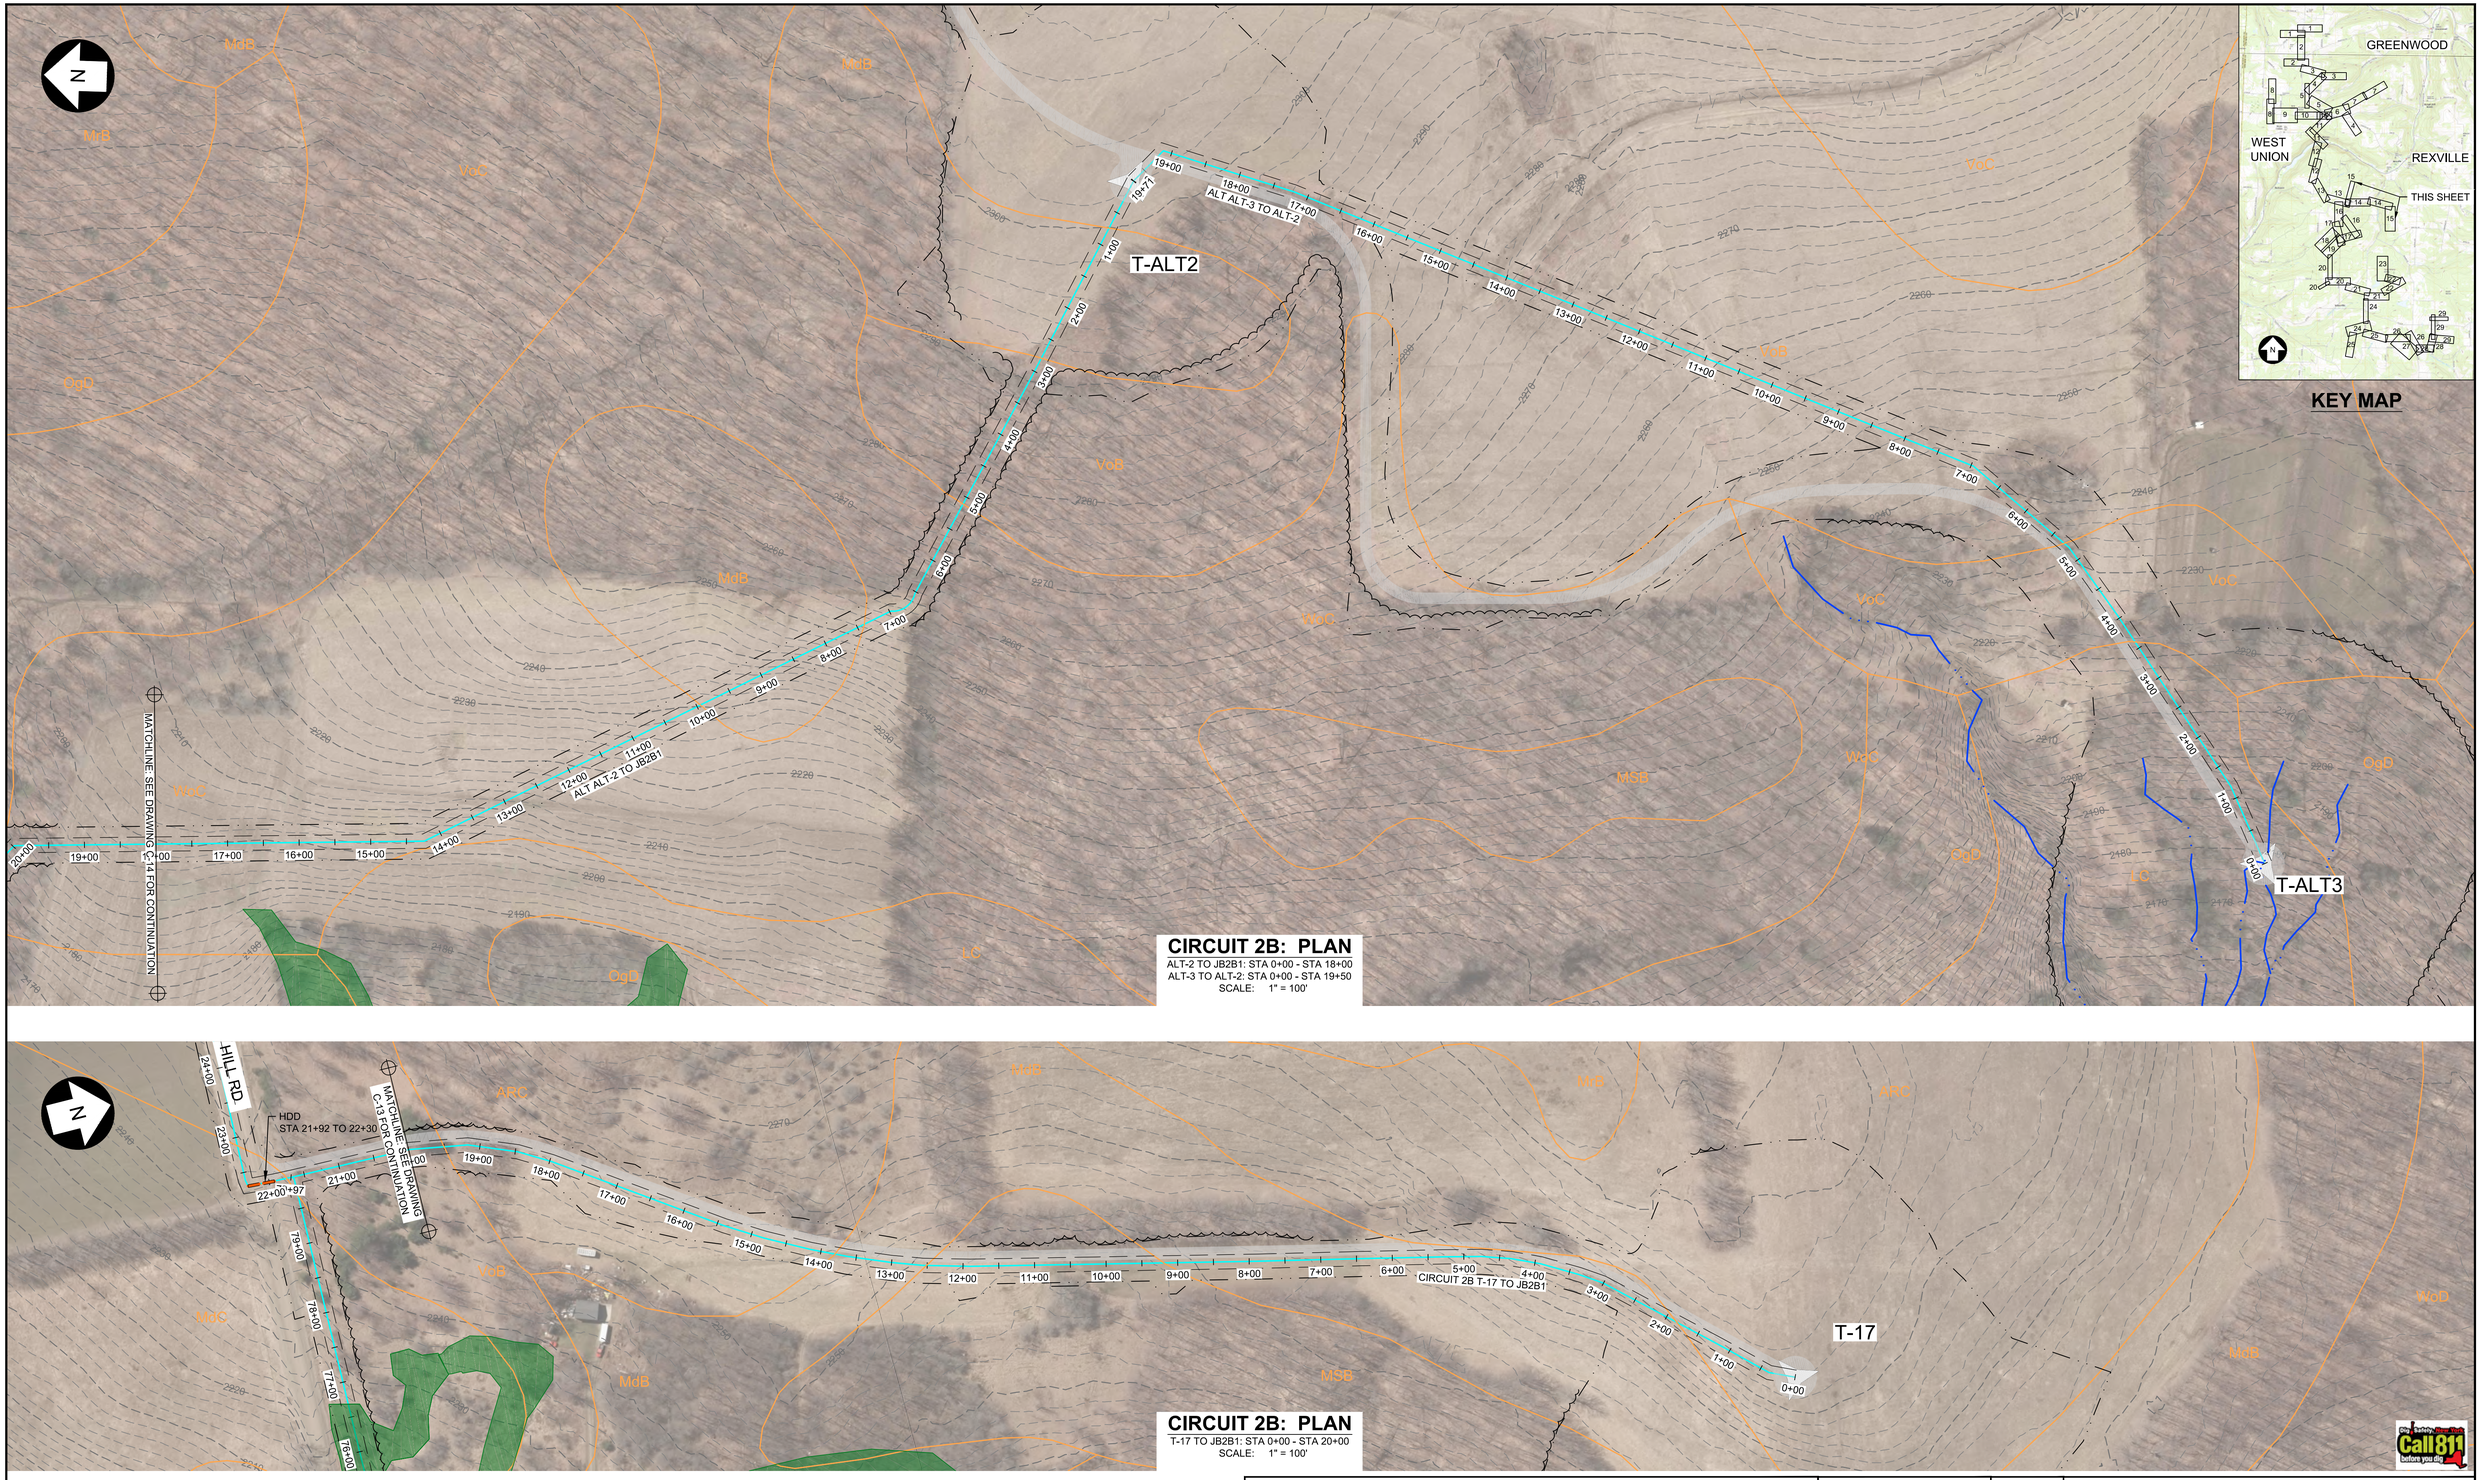


CIRCUIT 2B: PLAN

ALT-2 TO JB2B1: STA 0+00 - STA 18+00
ALT-3 TO ALT-2: STA 0+00 - STA 19+50
SCALE: 1" = 100'

CIRCUIT 2B: PLAN

T-17 TO JB2B1: STA 0+00 - STA 20+00
SCALE: 1" = 100'

100 0 100 200 FT
SCALE: 1" = 100'

PRELIMINARY NOT FOR CONSTRUCTION

UNDER NEW YORK STATE EDUCATION LAW ARTICLE 145 (ENGINEERING), SECTION 7209 (2), IT IS A VIOLATION OF THE LAW FOR ANY PERSON, UNLESS ACTING UNDER THE DIRECTION OF A LICENSED PROFESSIONAL ENGINEER, TO ALTER THIS DOCUMENT.

TRC
249 Western Avenue
Augusta, ME 04330

PROJECT NO: 246409


REV	DESCRIPTION	DATE	DES	CHK	APP
C	ISSUED FOR CLIENT REVIEW	3/2/18	TRC	PMM	AMW
B	PRE-FINAL CLIENT REVIEW	8/4/17	CMH	PMM	AW
A	ISSUED FOR CLIENT REVIEW	04/17	CMH	PMM	AW

PMM DESIGNED
CMH DRAWN
AW CHECKED
AJW APPROVED
REVIEW 1
REVIEW 2
03/17 DATE
AS NOTED SCALE

CIRCUIT 2B
PLAN
EIGHT POINT WIND ENERGY CENTER
EIGHT POINT WIND, LLC
GREENWOOD / WEST UNION NEW YORK


TRC C-15 REV. C

246409-C-1-29.dwg 2018.02.28

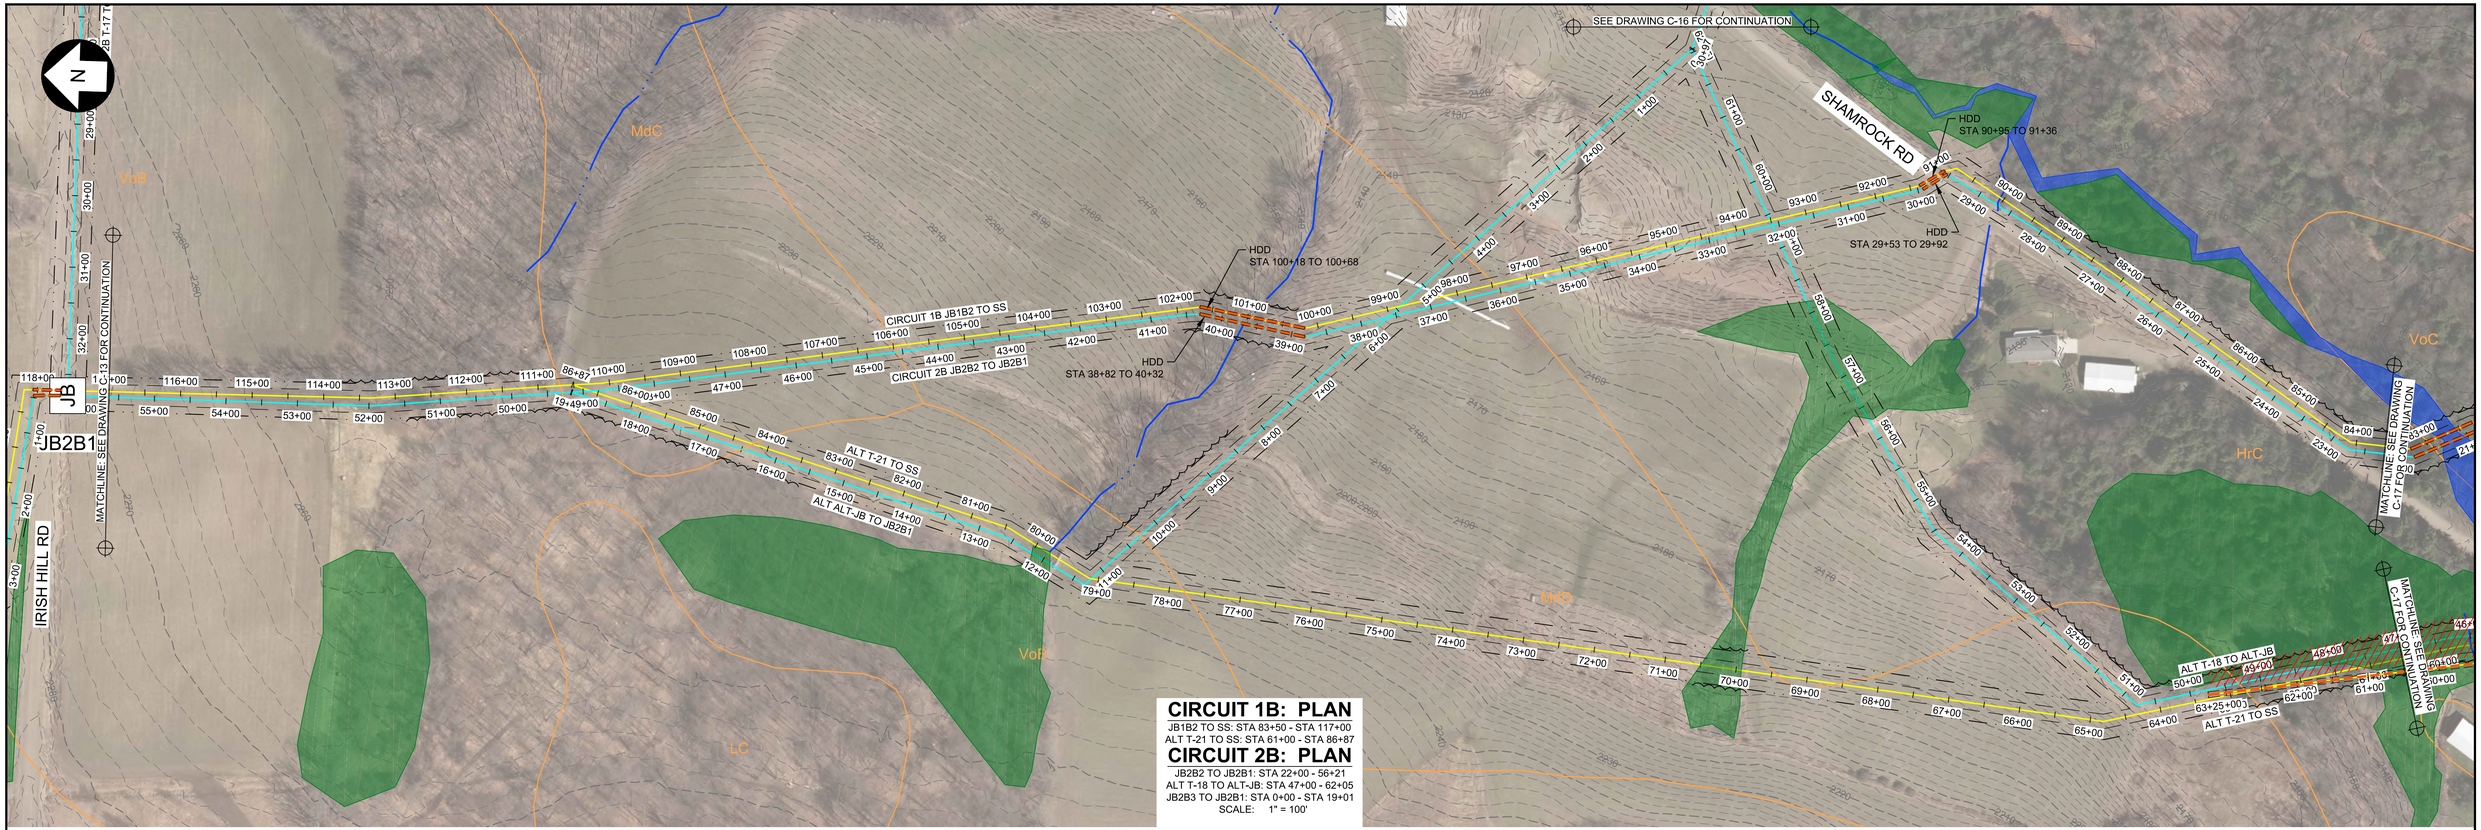

CIRCUIT 1B: PLAN
JB1B2 TO SS: STA 83+50 - STA 117+00
ALT T-21 TO SS: STA 61+00 - STA 86+87

CIRCUIT 2B: PLAN
JB2B2 TO JB2B1: STA 22+00 - 56+21
ALT T-18 TO ALT-JB: STA 47+00 - 62+05
JB2B3 TO JB2B1: STA 0+00 - STA 19+01
SCALE: 1" = 100'

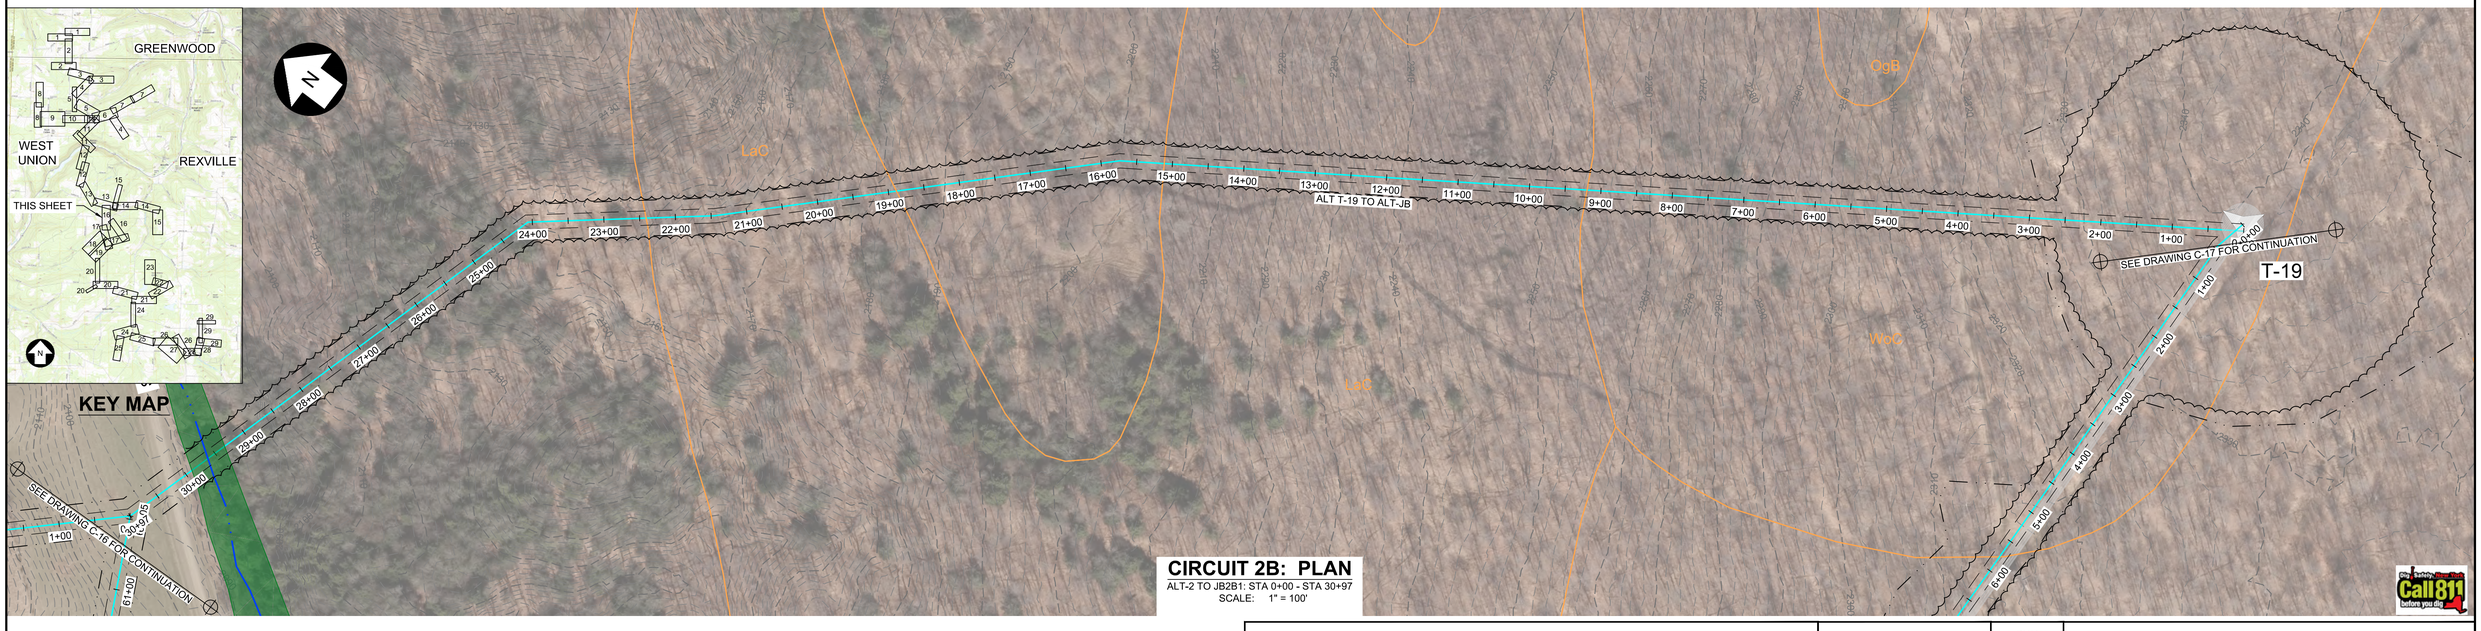

CIRCUIT 2B: PLAN
ALT-2 TO JB2B1: STA 0+00 - STA 30+97
SCALE: 1" = 100'

100 0 100 200 FT
SCALE: 1" = 100'

PRELIMINARY NOT FOR CONSTRUCTION

UNDER NEW YORK STATE EDUCATION LAW ARTICLE 145 (ENGINEERING), SECTION 7209 (2), IT IS A VIOLATION OF THE LAW FOR ANY PERSON, UNLESS ACTING UNDER THE DIRECTION OF A LICENSED PROFESSIONAL ENGINEER, TO ALTER THIS DOCUMENT.

TRC
249 Western Avenue
Augusta, ME 04330

PROJECT NO: 246409


REV	DESCRIPTION	DATE	DES	CHK	APP
C	ISSUED FOR CLIENT REVIEW	3/2/18	TRC	PMM	AMW
B	PRE-FINAL CLIENT REVIEW	8/4/17	CMH	PMM	AW
A	ISSUED FOR CLIENT REVIEW	04/17	CMH	PMM	AW

PMM DESIGNED
CMH DRAWN
AW CHECKED
AJW APPROVED
REVIEW 1
REVIEW 2
03/17 DATE
AS NOTED SCALE

CIRCUITS 1B & 2B
PLAN
EIGHT POINT WIND ENERGY CENTER
EIGHT POINT WIND, LLC
GREENWOOD / WEST UNION NEW YORK

TRC C-16 REV. C

2018.02.28
246409-C-1-29.dwg

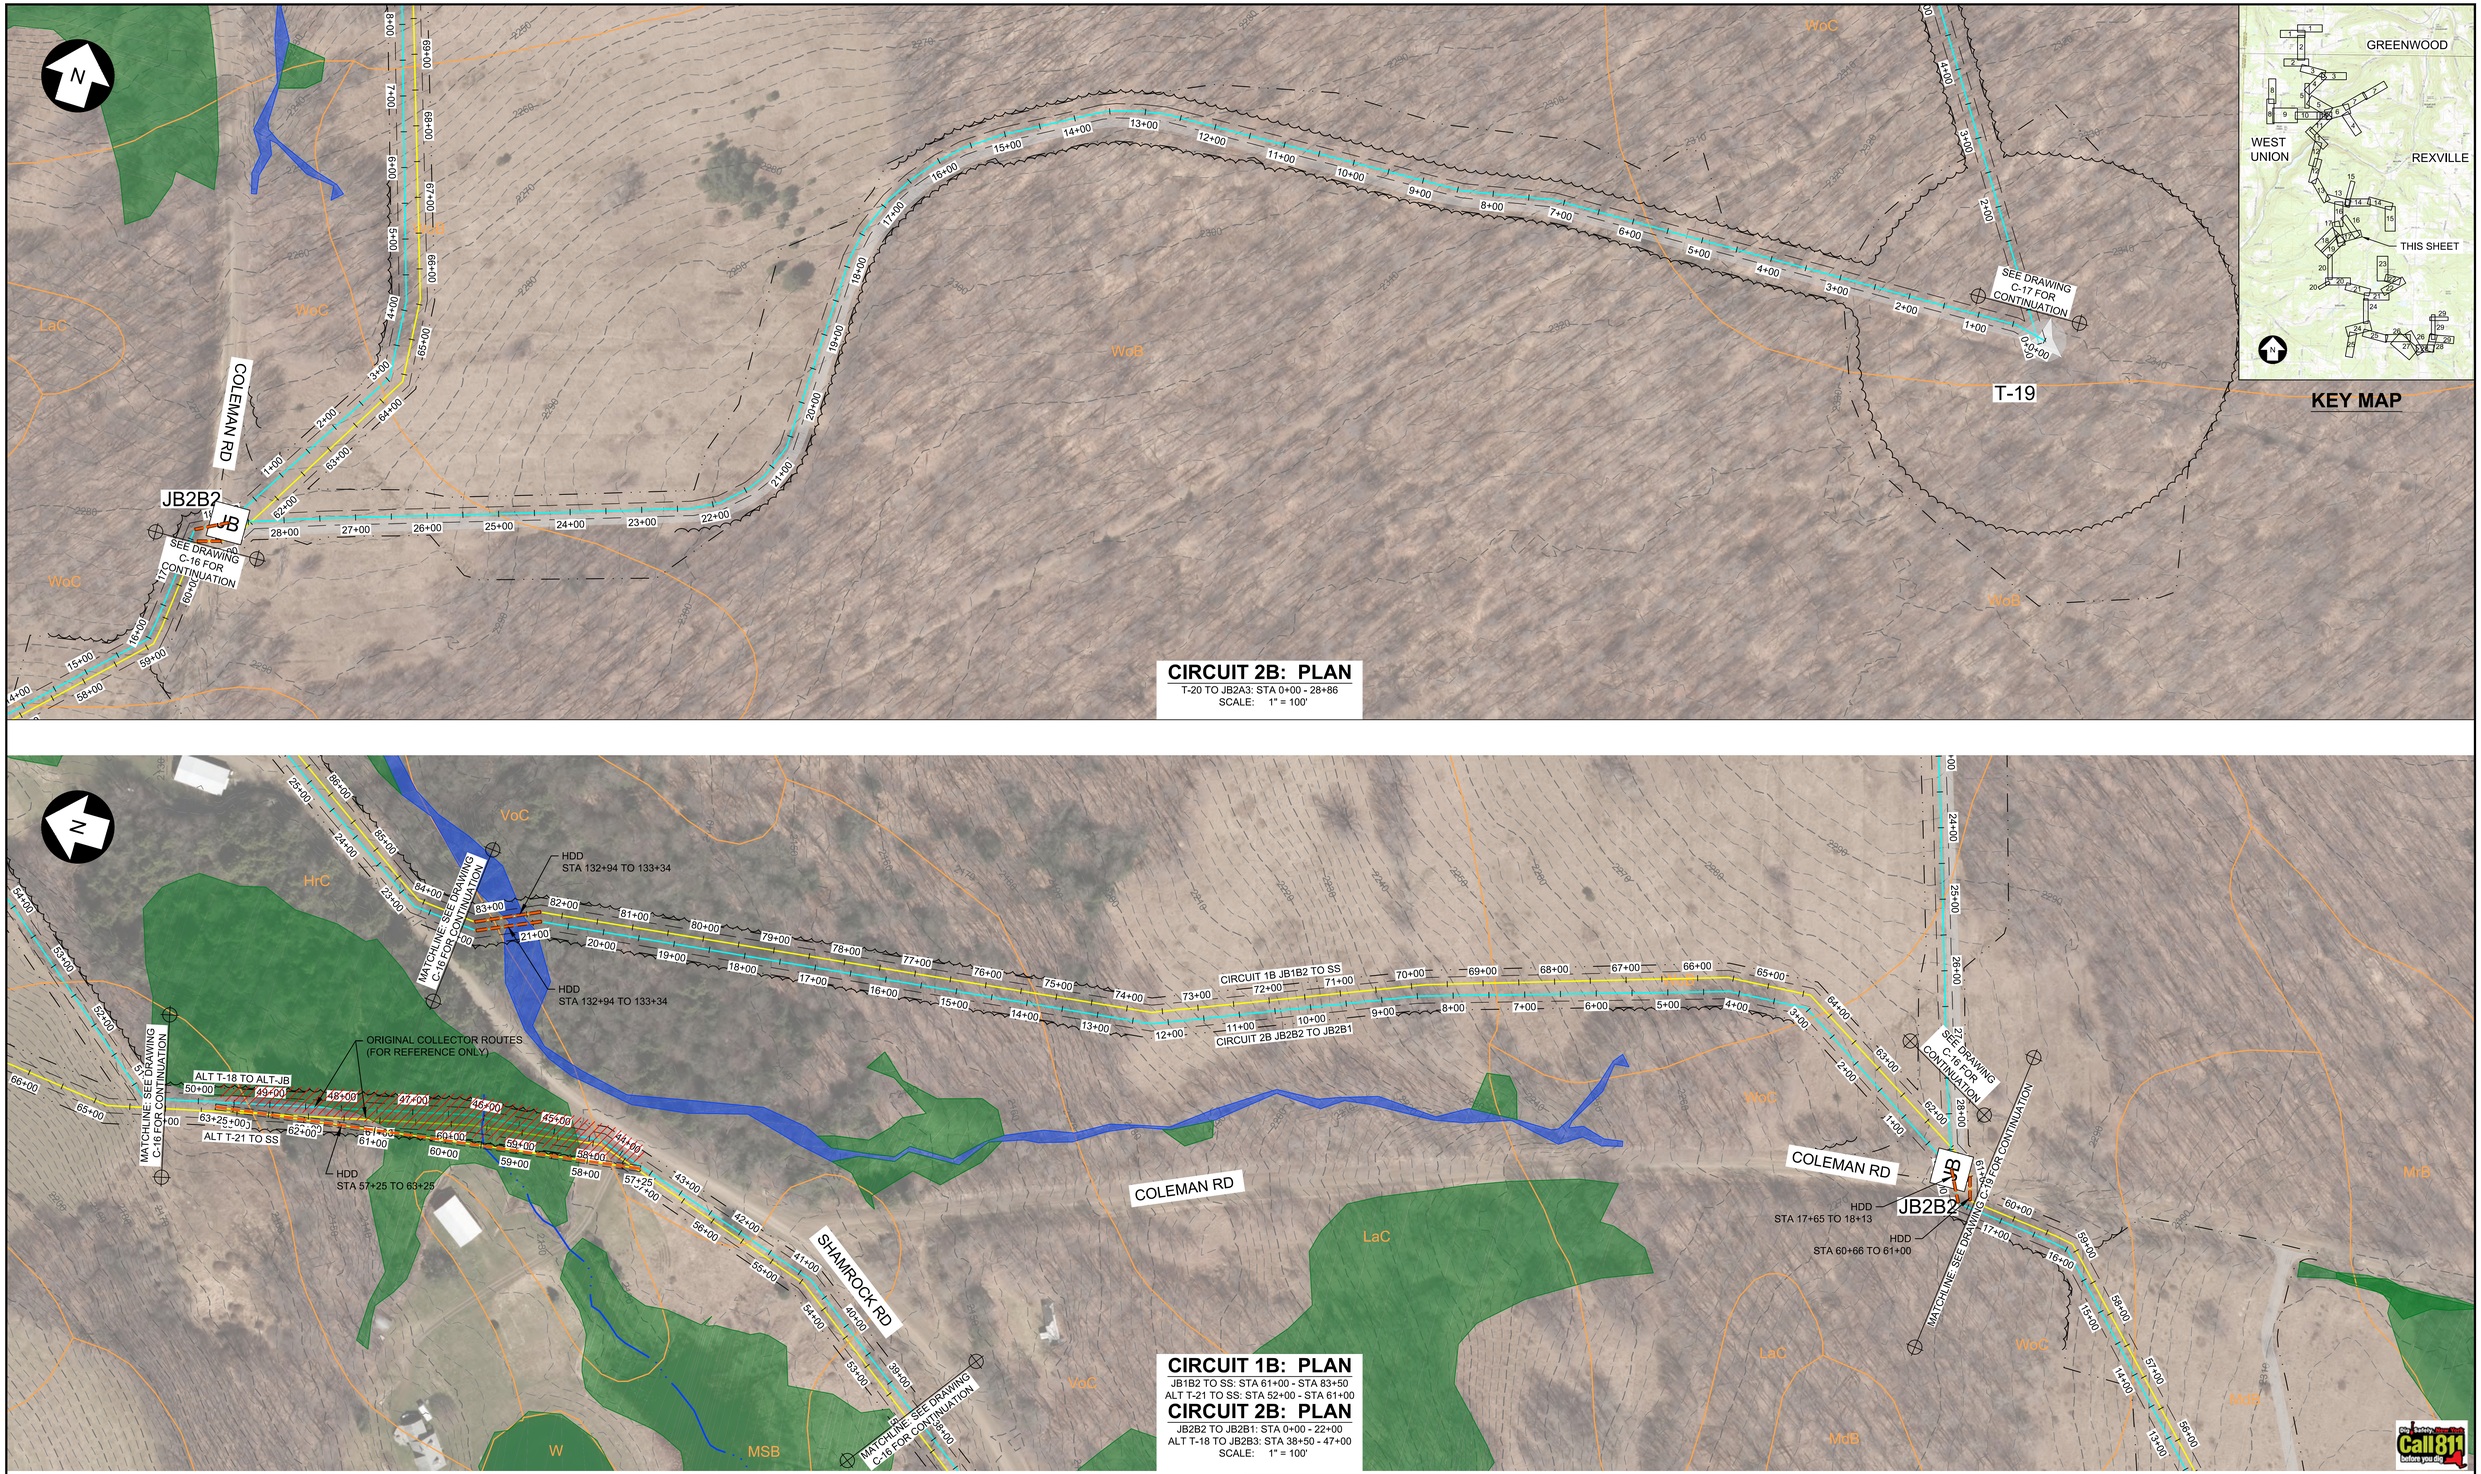

CIRCUIT 2B: PLAN

T-20 TO JB2A3: STA 0+00 - 28+86
SCALE: 1" = 100'

CIRCUIT 1B: PLAN

JB1B2 TO SS: STA 61+00 - STA 83+50
ALT T-21 TO SS: STA 52+00 - STA 61+00

CIRCUIT 2B: PLAN

JB2B2 TO JB2B1: STA 0+00 - 22+00
ALT T-18 TO JB2B3: STA 38+50 - 47+00
SCALE: 1" = 100'

100 0 100 200 FT
SCALE: 1" = 100'

PRELIMINARY NOT FOR CONSTRUCTION

UNDER NEW YORK STATE EDUCATION LAW ARTICLE 145 (ENGINEERING), SECTION 7209 (2), IT IS A VIOLATION OF THE LAW FOR ANY PERSON, UNLESS ACTING UNDER THE DIRECTION OF A LICENSED PROFESSIONAL ENGINEER, TO ALTER THIS DOCUMENT.

TRC
249 Western Avenue
Augusta, ME 04330

PROJECT NO: 246409

REV	DESCRIPTION	DATE	DES	CHK	APP
C	ISSUED FOR CLIENT REVIEW	3/2/18	TRC	PMM	AMW
B	PRE-FINAL CLIENT REVIEW	8/4/17	CMH	PMM	AW
A	ISSUED FOR CLIENT REVIEW	04/17	CMH	PMM	AW


PMM DESIGNED
CMH DRAWN
AW CHECKED
AJW APPROVED
REVIEW 1
REVIEW 2

03/17 DATE
AS NOTED SCALE

CIRCUITS 1B & 2B
PLAN
EIGHT POINT WIND ENERGY CENTER
EIGHT POINT WIND, LLC
GREENWOOD / WEST UNION NEW YORK

TRC C-17 REV. C

246409-C-1-29.dwg 2018.02.28

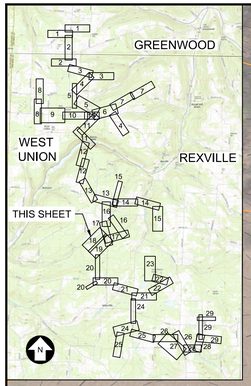

KEY MAP

SHAMROCK RD

ALT T-21 TO SS

ALT T-18 TO ALT-JB

MATCHLINE SEE DRAWING C-17 FOR CONTINUATION

MATCHLINE SEE DRAWING C-19 FOR CONTINUATION

COLEMAN RD

T-18

OgB OgC OgD LC MdB MdD MSB VoB VoC W LaC

CIRCUIT 1B: PLAN

ALT T-21 TO SS: STA 14+00 - STA 52+00

CIRCUIT 2B: PLAN

ALT T-18 TO JB2B3: STA 0+00 - 38+50

SCALE: 1" = 100'

100 0 100 200 FT

SCALE: 1" = 100'

PRELIMINARY NOT FOR CONSTRUCTION

UNDER NEW YORK STATE EDUCATION LAW ARTICLE 145 (ENGINEERING), SECTION 7209 (2), IT IS A VIOLATION OF THE LAW FOR ANY PERSON, UNLESS ACTING UNDER THE DIRECTION OF A LICENSED PROFESSIONAL ENGINEER, TO ALTER THIS DOCUMENT.

TRC
249 Western Avenue
Augusta, ME 04330

PROJECT NO: 246409

REV	DESCRIPTION	DATE	DES	CHK	APP
C	ISSUED FOR CLIENT REVIEW	3/2/18	TRC	PMM	AMW
B	PRE-FINAL CLIENT REVIEW	8/4/17	CMH	PMM	AW
A	ISSUED FOR CLIENT REVIEW	04/17	CMH	PMM	AW

PMM DESIGNED
CMH DRAWN
AW CHECKED
AJW APPROVED
REVIEW 1
REVIEW 2

CIRCUITS 1B & 2B
PLAN
EIGHT POINT WIND ENERGY CENTER
EIGHT POINT WIND, LLC
GREENWOOD / WEST UNION NEW YORK

03/17 DATE
AS NOTED SCALE

TRC C-18 REV. C

Call 811 before you dig

246409-C-1-29.dwg 2018.02.28

T-18

JB2B3

JB2B2

COLEMAN RD

CIRCUIT 2B T-18 TO JB2B3

CIRCUIT 2B JB2B3 TO JB2B2

CIRCUIT 1B JB1B2 TO SS

CIRCUIT 2B T-22 TO JB2B3

CIRCUIT 1B JB1B2 TO SS

ALT T-21 TO SS

MATCHLINE SEE DRAWING C-18 FOR CONTINUATION

MATCHLINE SEE DRAWING C-20 FOR CONTINUATION

MATCHLINE SEE DRAWING C-19 FOR CONTINUATION

VoB

MdB

LaC

WoC

MrB

MdC

LC

KmB

CIRCUIT 1B: PLAN

ALT T-21 TO SS: STA 0+00 - STA 14+00
JB1B2 TO SS: STA 31+00 - STA 61+00

CIRCUIT 2B: PLAN

T-22 TO JB2B3: STA 60+00 - STA 71+30
ALT T-18 TO JB2B3: STA 0+00 - STA 13+48
JB2B3 TO JB2B2: STA 0+00 - STA 18+12
SCALE: 1" = 100'

GREENWOOD

WEST UNION

REXVILLE

THIS SHEET

KEY MAP

100 0 100 200 FT

SCALE: 1" = 100'

PRELIMINARY NOT FOR CONSTRUCTION

UNDER NEW YORK STATE EDUCATION LAW ARTICLE 145 (ENGINEERING), SECTION 7209 (2), IT IS A VIOLATION OF THE LAW FOR ANY PERSON, UNLESS ACTING UNDER THE DIRECTION OF A LICENSED PROFESSIONAL ENGINEER, TO ALTER THIS DOCUMENT.

TRC
249 Western Avenue
Augusta, ME 04330

PROJECT NO: 246409

REV	DESCRIPTION	DATE	DES	CHK	APP
C	ISSUED FOR CLIENT REVIEW	3/2/18	TRC	PMM	AMW
B	PRE-FINAL CLIENT REVIEW	8/4/17	CMH	PMM	AW
A	ISSUED FOR CLIENT REVIEW	04/17	CMH	PMM	AW


PMM DESIGNED
CMH DRAWN
AW CHECKED
AJW APPROVED
REVIEW 1
REVIEW 2

CIRCUITS 1B & 2B
PLAN
EIGHT POINT WIND ENERGY CENTER
EIGHT POINT WIND, LLC
GREENWOOD / WEST UNION NEW YORK

03/17 DATE
AS NOTED SCALE

TRC C-19 REV. C

246409-C-1-29.dwg 2018.02.28

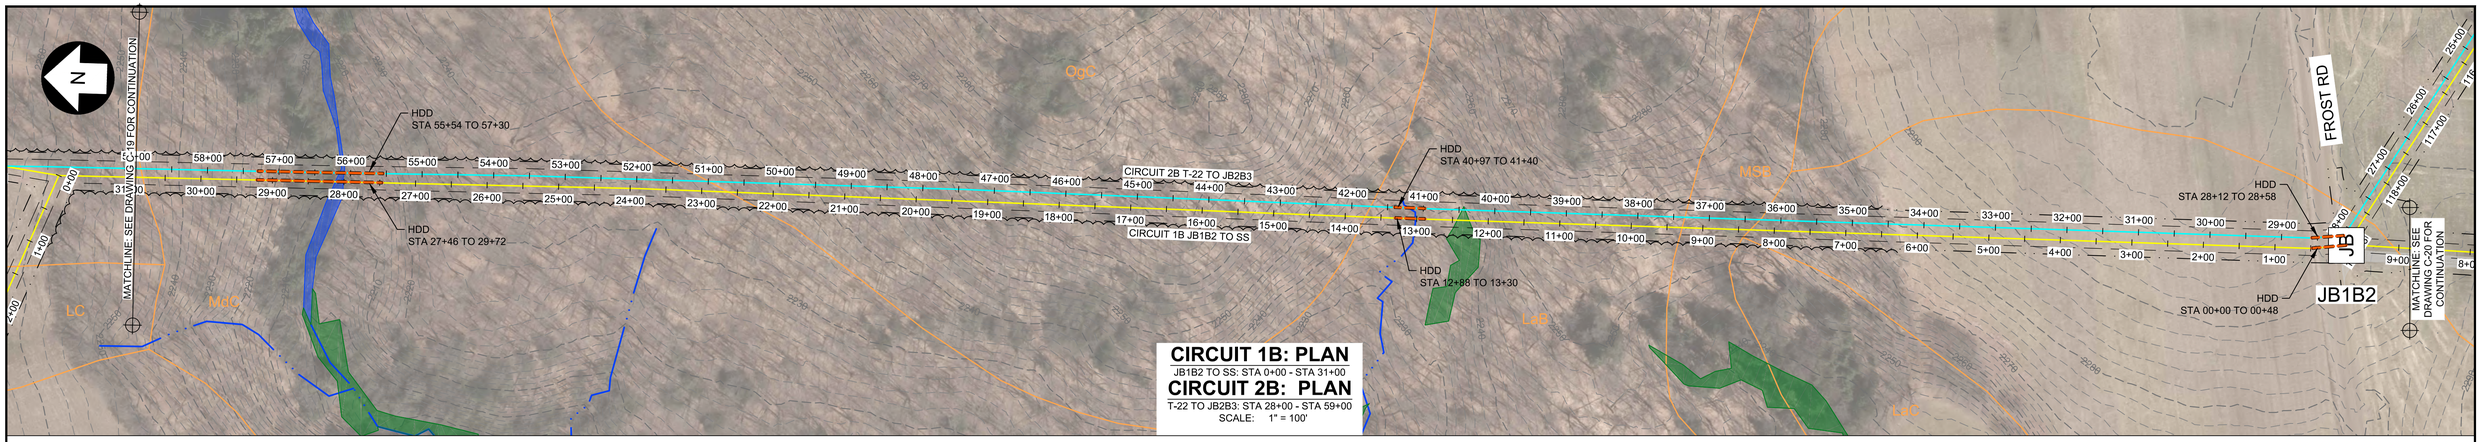


CIRCUIT 1B: PLAN

JB1B2 TO SS: STA 0+00 - STA 31+00

CIRCUIT 2B: PLAN

T-22 TO JB2B3: STA 28+00 - STA 59+00

SCALE: 1" = 100'

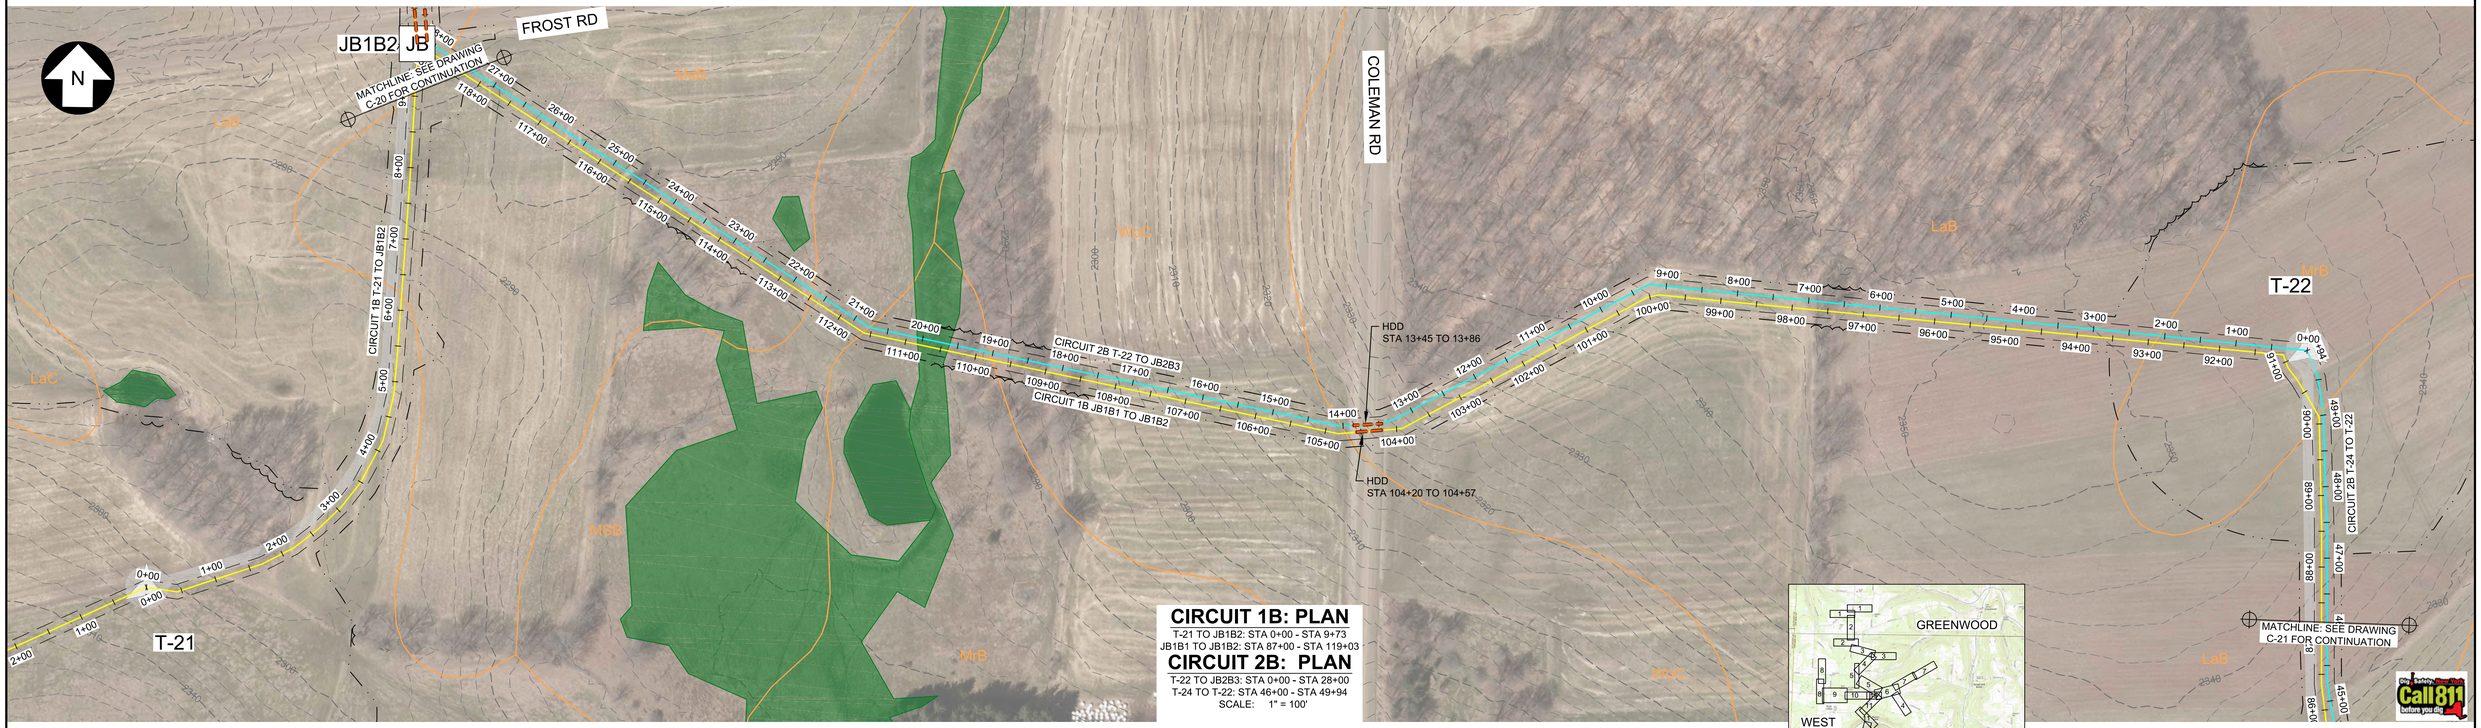

CIRCUIT 1B: PLAN

T-21 TO JB1B2: STA 0+00 - STA 9+73


JB1B1 TO JB1B2: STA 87+00 - STA 119+03

CIRCUIT 2B: PLAN

T-22 TO JB2B3: STA 0+00 - STA 28+00

T-24 TO T-22: STA 46+00 - STA 49+94


SCALE: 1" = 100'

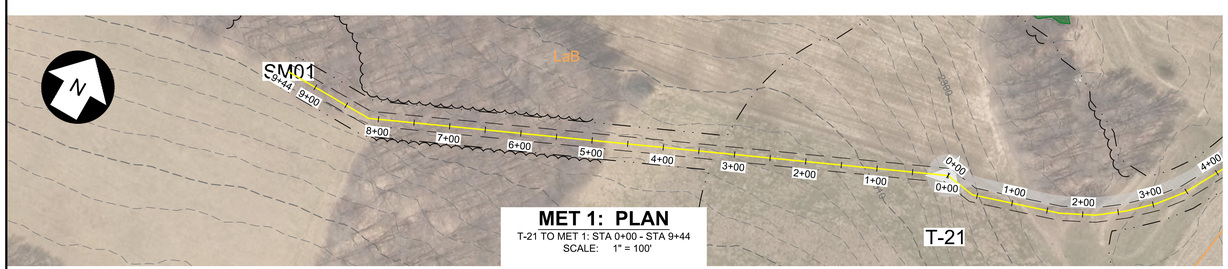

MET 1: PLAN

T-21 TO MET 1: STA 0+00 - STA 9+44

SCALE: 1" = 100'

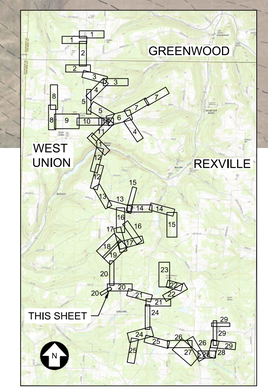

KEY MAP

100 0 100 200 FT

SCALE: 1" = 100'

PRELIMINARY NOT FOR CONSTRUCTION

UNDER NEW YORK STATE EDUCATION LAW ARTICLE 145 (ENGINEERING), SECTION 7209 (2), IT IS A VIOLATION OF THE LAW FOR ANY PERSON, UNLESS ACTING UNDER THE DIRECTION OF A LICENSED PROFESSIONAL ENGINEER, TO ALTER THIS DOCUMENT.

TRC
249 Western Avenue
Augusta, ME 04330

PROJECT NO: 246409

REV	DESCRIPTION	DATE	DES	CHK	APP
C	ISSUED FOR CLIENT REVIEW	3/2/18	TRC	PMM	AMW
B	PRE-FINAL CLIENT REVIEW	8/4/17	CMH	PMM	AW
A	ISSUED FOR CLIENT REVIEW	04/17	CMH	PMM	AW


PMM DESIGNED
CMH DRAWN
AW CHECKED
AJW APPROVED
REVIEW 1
REVIEW 2

CIRCUITS 1B & 2B
PLAN
EIGHT POINT WIND ENERGY CENTER
EIGHT POINT WIND, LLC
GREENWOOD / WEST UNION NEW YORK

03/17 DATE
AS NOTED SCALE

TRC C-20 REV. C


246409-C-1-29.dwg 2018.02.28

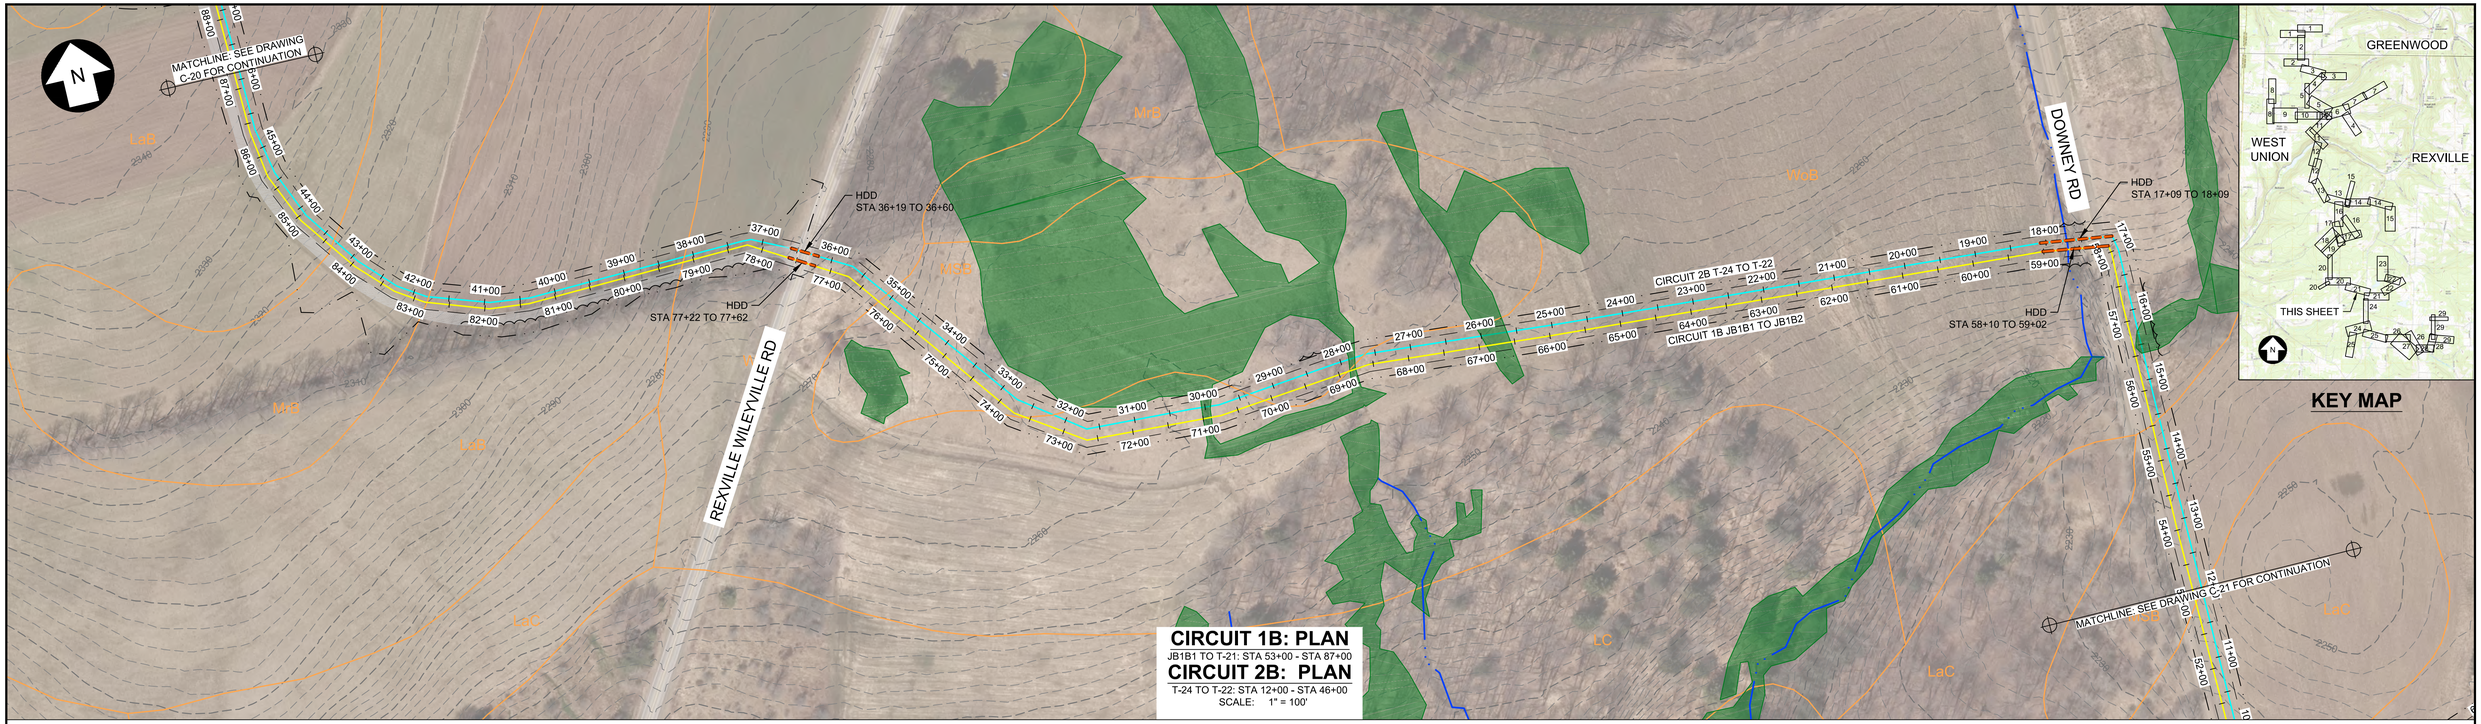

KEY MAP

CIRCUIT 1B: PLAN
JB1B1 TO T-21: STA 53+00 - STA 87+00

CIRCUIT 2B: PLAN
T-24 TO T-22: STA 12+00 - STA 46+00
SCALE: 1" = 100'

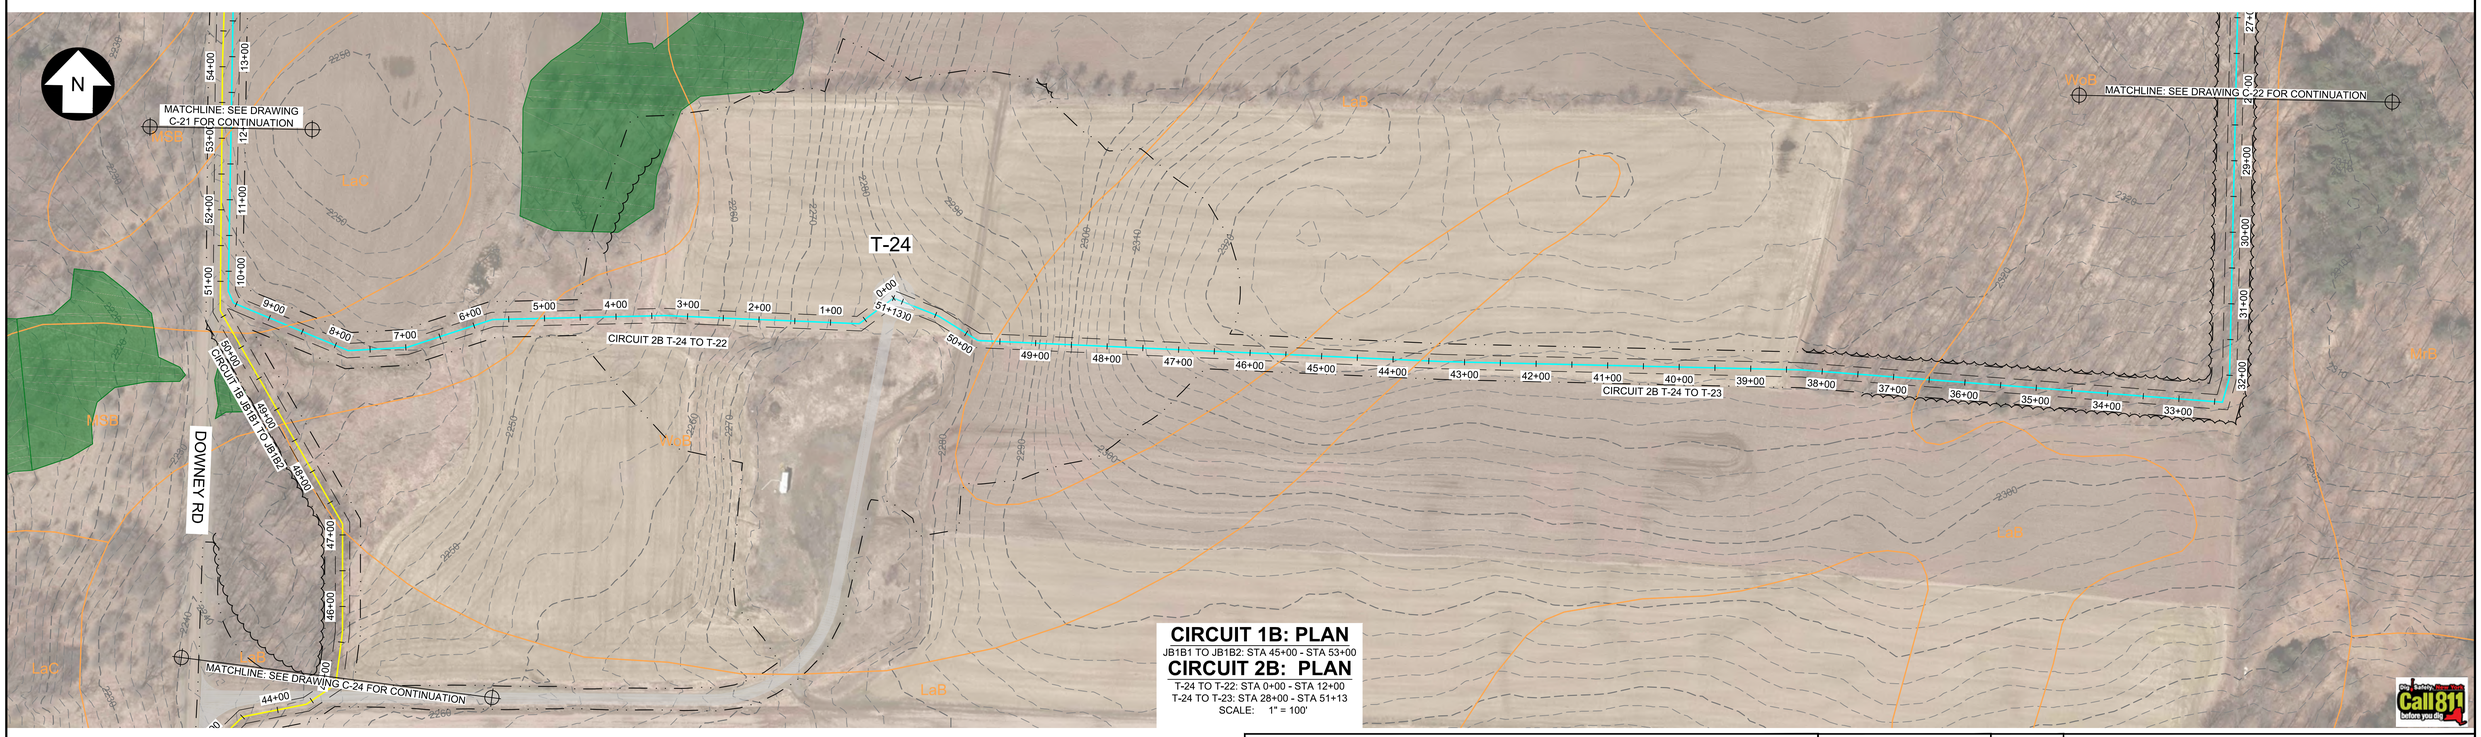

CIRCUIT 1B: PLAN
JB1B1 TO JB1B2: STA 45+00 - STA 53+00

CIRCUIT 2B: PLAN
T-24 TO T-22: STA 0+00 - STA 12+00
T-24 TO T-23: STA 28+00 - STA 51+13
SCALE: 1" = 100'

Call 811 before you dig

100 0 100 200 FT
SCALE: 1" = 100'

PRELIMINARY NOT FOR CONSTRUCTION

UNDER NEW YORK STATE EDUCATION LAW ARTICLE 145 (ENGINEERING), SECTION 7209 (2), IT IS A VIOLATION OF THE LAW FOR ANY PERSON, UNLESS ACTING UNDER THE DIRECTION OF A LICENSED PROFESSIONAL ENGINEER, TO ALTER THIS DOCUMENT.

TRC
249 Western Avenue
Augusta, ME 04330

PROJECT NO: 246409

REV	DESCRIPTION	DATE	DES	CHK	APP
C	ISSUED FOR CLIENT REVIEW	3/2/18	TRC	PMM	AMW
B	PRE-FINAL CLIENT REVIEW	8/4/17	CMH	PMM	AW
A	ISSUED FOR CLIENT REVIEW	04/17	CMH	PMM	AW

PMM DESIGNED
CMH DRAWN
AW CHECKED
AJW APPROVED
REVIEW 1
REVIEW 2

CIRCUITS 1B & 2B
PLAN
EIGHT POINT WIND ENERGY CENTER
EIGHT POINT WIND, LLC
GREENWOOD / WEST UNION NEW YORK

03/17 DATE
AS NOTED SCALE

TRC C-21 REV. C

246409-C-1-29.dwg 2018.02.28