
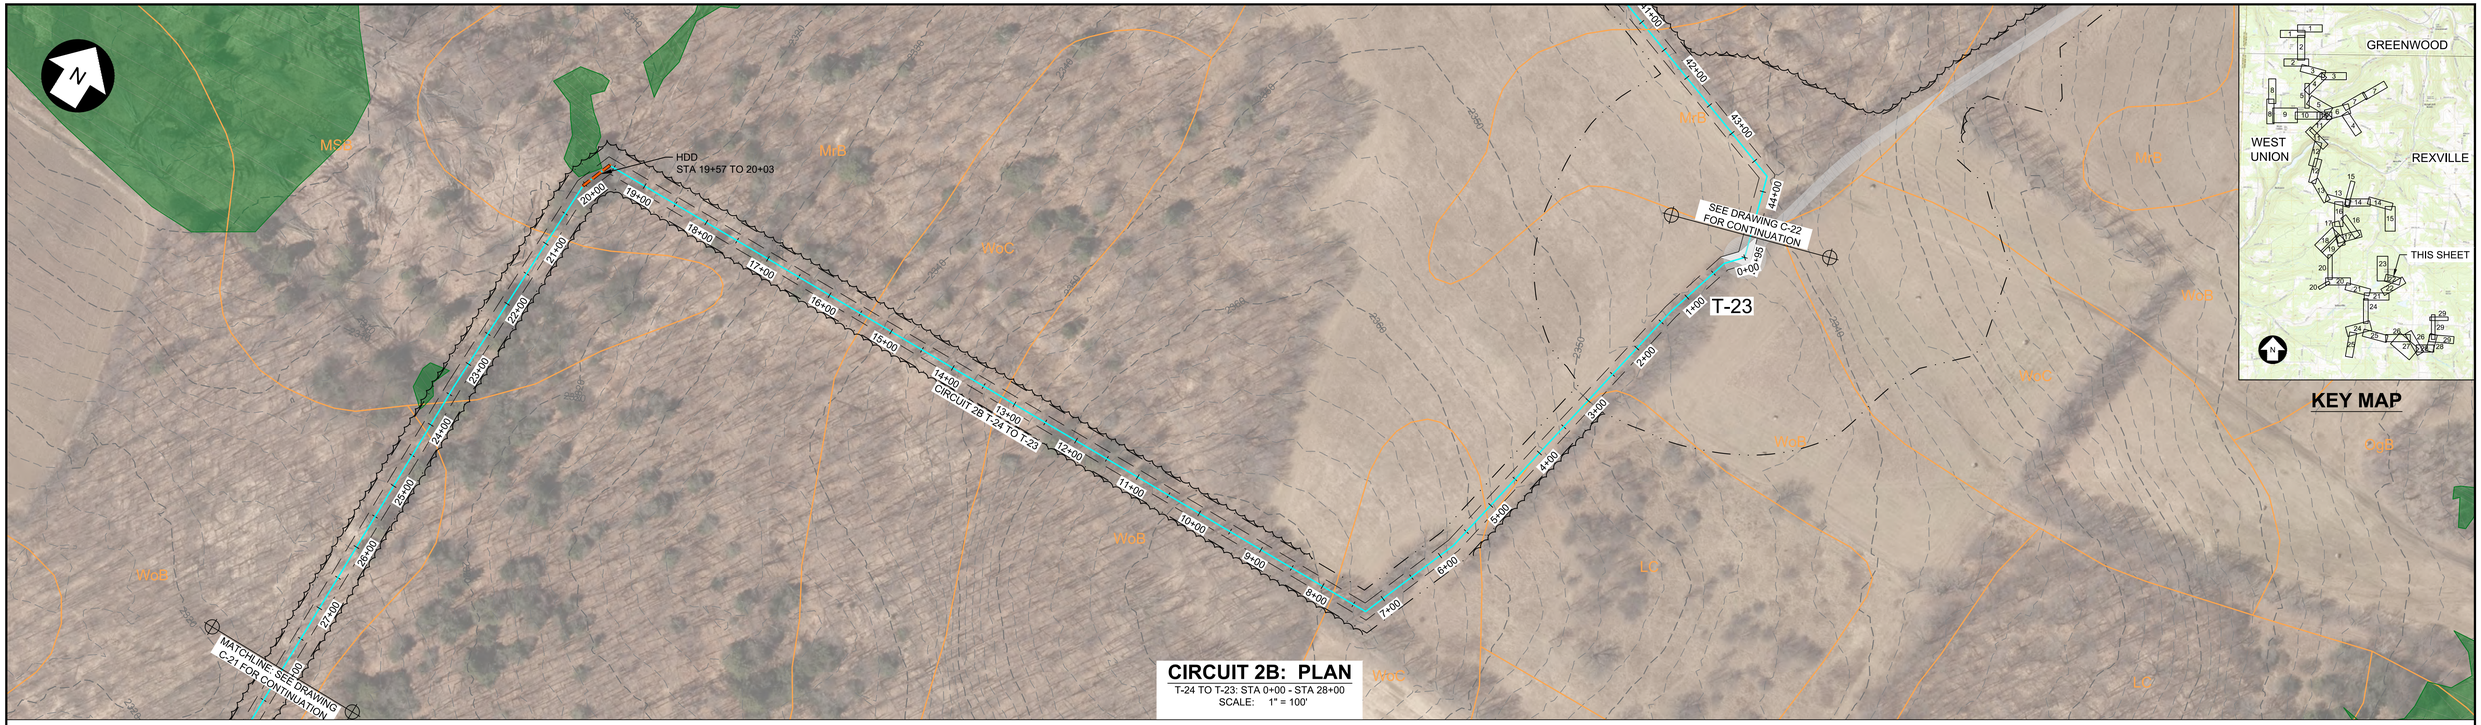


KEY MAP

CIRCUIT 2B: PLAN

T-24 TO T-23: STA 0+00 - STA 28+00
SCALE: 1" = 100'

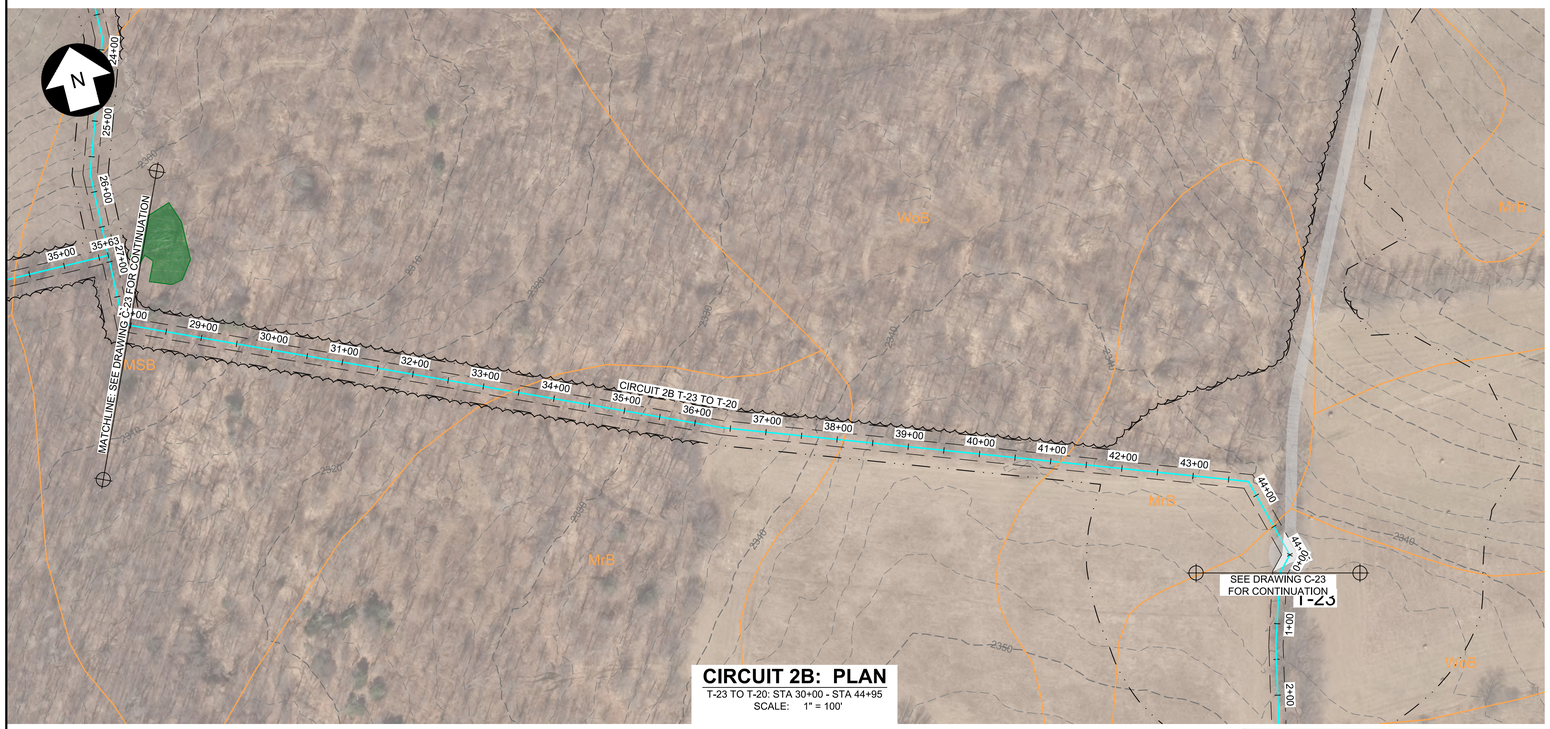

CIRCUIT 2B: PLAN

T-23 TO T-20: STA 30+00 - STA 44+95
SCALE: 1" = 100'

100 0 100 200 FT
SCALE: 1" = 100'

PRELIMINARY NOT FOR CONSTRUCTION

UNDER NEW YORK STATE EDUCATION LAW ARTICLE 145 (ENGINEERING), SECTION 7209 (2), IT IS A VIOLATION OF THE LAW FOR ANY PERSON, UNLESS ACTING UNDER THE DIRECTION OF A LICENSED PROFESSIONAL ENGINEER, TO ALTER THIS DOCUMENT.

TRC
249 Western Avenue
Augusta, ME 04330

PROJECT NO: 246409

REV	DESCRIPTION	DATE	DES	CHK	APP
C	ISSUED FOR CLIENT REVIEW	3/2/18	TRC	PMM	AMW
B	PRE-FINAL CLIENT REVIEW	8/4/17	CMH	PMM	AW
A	ISSUED FOR CLIENT REVIEW	04/17	CMH	PMM	AW

PMM DESIGNED
CMH DRAWN
AW CHECKED
AJW APPROVED
REVIEW 1
REVIEW 2

CIRCUIT 2B
PLAN
EIGHT POINT WIND ENERGY CENTER
EIGHT POINT WIND, LLC
GREENWOOD / WEST UNION NEW YORK

03/17 DATE
AS NOTED SCALE

TRC C-22 REV. C

246409-C-129.dwg 2018.02.28



KEY MAP

CIRCUIT 2B: PLAN

T-23 TO T-20: STA 0+00 - STA 28+00
ALT T-23 TO T-20: STA 0+00 - STA 35+63
SCALE: 1" = 100'

100 0 100 200 FT
SCALE: 1" = 100'

PRELIMINARY NOT FOR CONSTRUCTION

UNDER NEW YORK STATE EDUCATION LAW ARTICLE 145 (ENGINEERING), SECTION 7209 (2), IT IS A VIOLATION OF THE LAW FOR ANY PERSON, UNLESS ACTING UNDER THE DIRECTION OF A LICENSED PROFESSIONAL ENGINEER, TO ALTER THIS DOCUMENT.

Call 811 before you dig

TRC
249 Western Avenue
Augusta, ME 04330

PROJECT NO: 246409


REV	DESCRIPTION	DATE	DES	CHK	APP
C	ISSUED FOR CLIENT REVIEW	3/2/18	TRC	PMM	AMW
B	PRE-FINAL CLIENT REVIEW	8/4/17	CMH	PMM	AW
A	ISSUED FOR CLIENT REVIEW	04/17	CMH	PMM	AW

PMM DESIGNED
CMH DRAWN
AW CHECKED
AJW APPROVED
REVIEW 1
REVIEW 2
03/17 DATE
AS NOTED SCALE

CIRCUIT 2B
PLAN
EIGHT POINT WIND ENERGY CENTER
EIGHT POINT WIND, LLC
GREENWOOD / WEST UNION NEW YORK


TRC C-23 REV. C

246409-C-1-29.dwg 2018.02.28

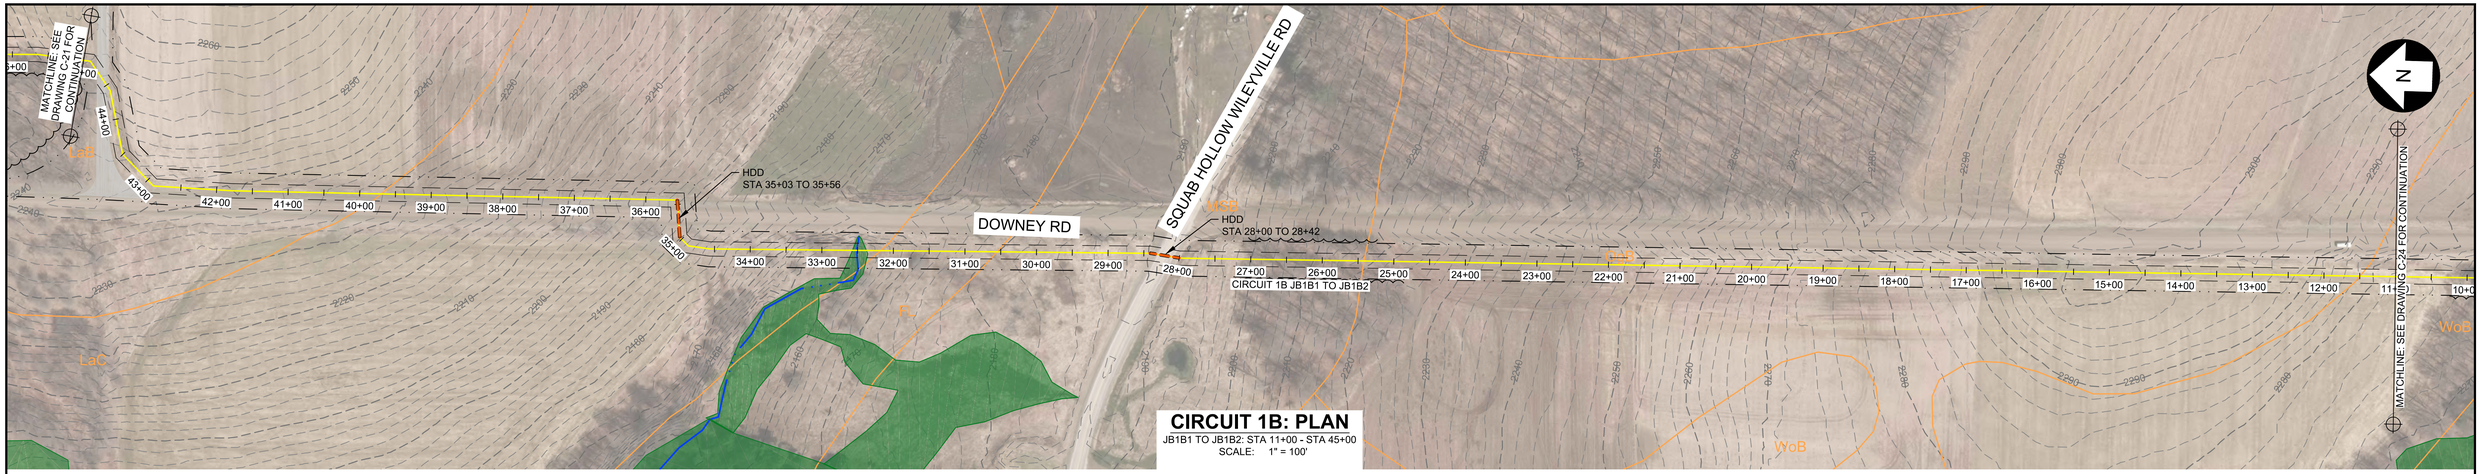

CIRCUIT 1B: PLAN

JB1B1 TO JB1B2: STA 11+00 - STA 45+00
SCALE: 1" = 100'

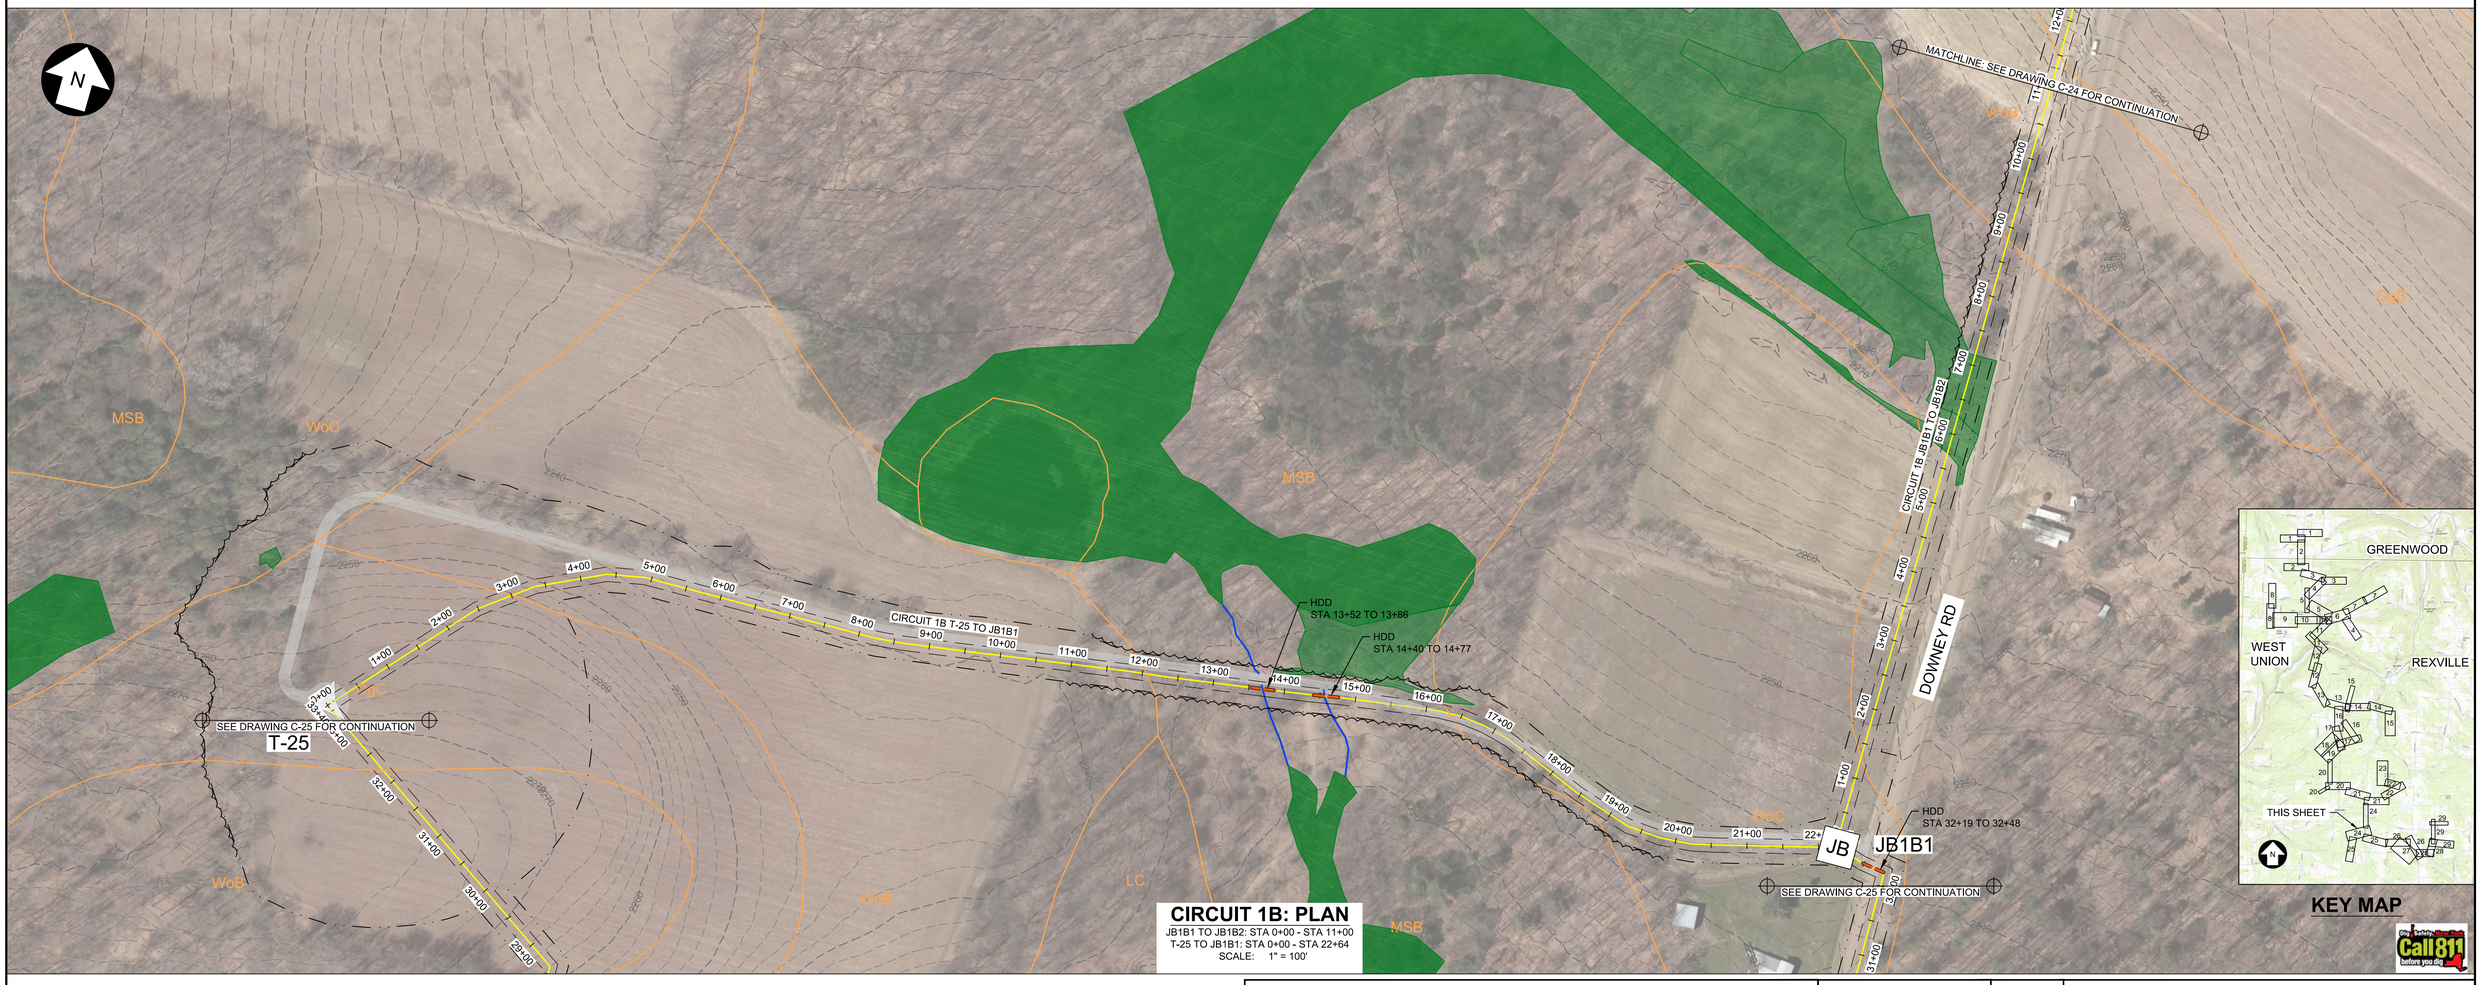

CIRCUIT 1B: PLAN

JB1B1 TO JB1B2: STA 0+00 - STA 11+00
T-25 TO JB1B1: STA 0+00 - STA 22+64
SCALE: 1" = 100'

KEY MAP

Call 811 before you dig

100 0 100 200 FT
SCALE: 1" = 100'

246409-C-1-29.dwg 2018.02.28

PRELIMINARY NOT FOR CONSTRUCTION

UNDER NEW YORK STATE EDUCATION LAW ARTICLE 145 (ENGINEERING), SECTION 7209 (2), IT IS A VIOLATION OF THE LAW FOR ANY PERSON, UNLESS ACTING UNDER THE DIRECTION OF A LICENSED PROFESSIONAL ENGINEER, TO ALTER THIS DOCUMENT.

TRC
249 Western Avenue
Augusta, ME 04330

PROJECT NO: 246409


REV	DESCRIPTION	DATE	DES	CHK	APP
C	ISSUED FOR CLIENT REVIEW	3/2/18	TRC	PMM	AMW
B	PRE-FINAL CLIENT REVIEW	8/4/17	CMH	PMM	AW
A	ISSUED FOR CLIENT REVIEW	04/17	CMH	PMM	AW

PMM DESIGNED
CMH DRAWN
AW CHECKED
AJW APPROVED
REVIEW 1
REVIEW 2
03/17 DATE
AS NOTED SCALE

CIRCUIT 1B
PLAN
EIGHT POINT WIND ENERGY CENTER
EIGHT POINT WIND, LLC
GREENWOOD / WEST UNION NEW YORK


TRC C-24 REV. C

KEY MAP

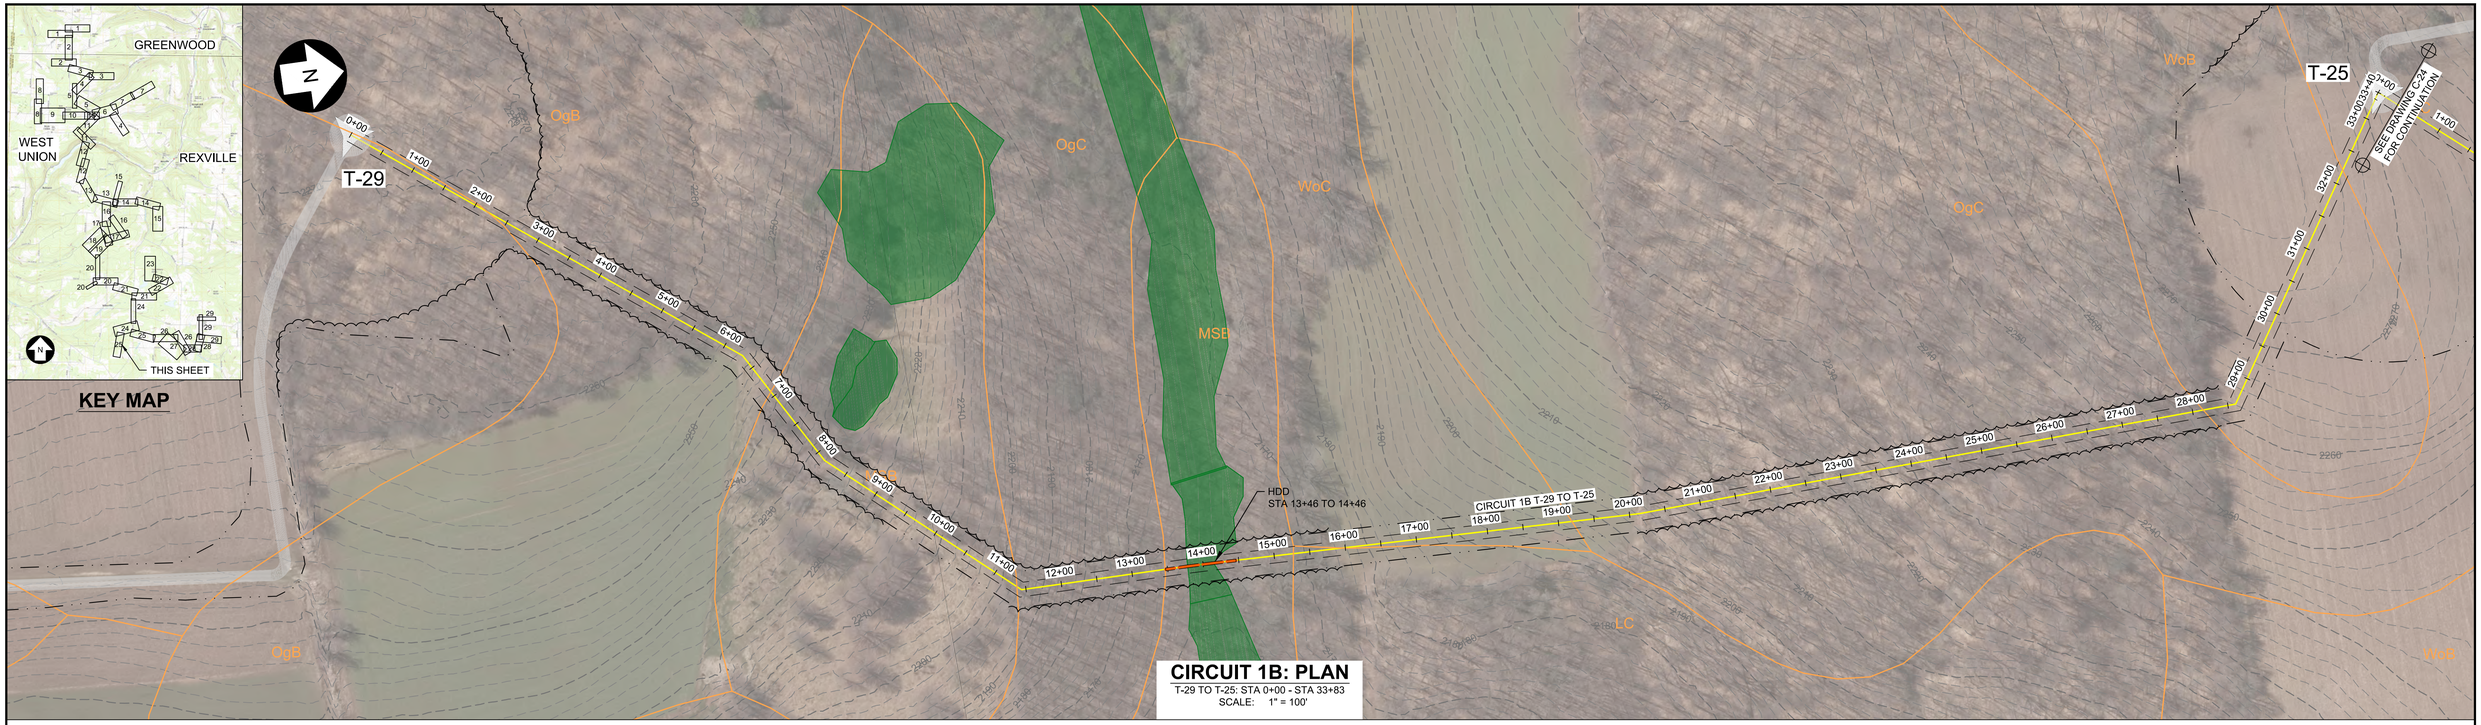

CIRCUIT 1B: PLAN

T-29 TO T-25: STA 0+00 - STA 33+83
SCALE: 1" = 100'

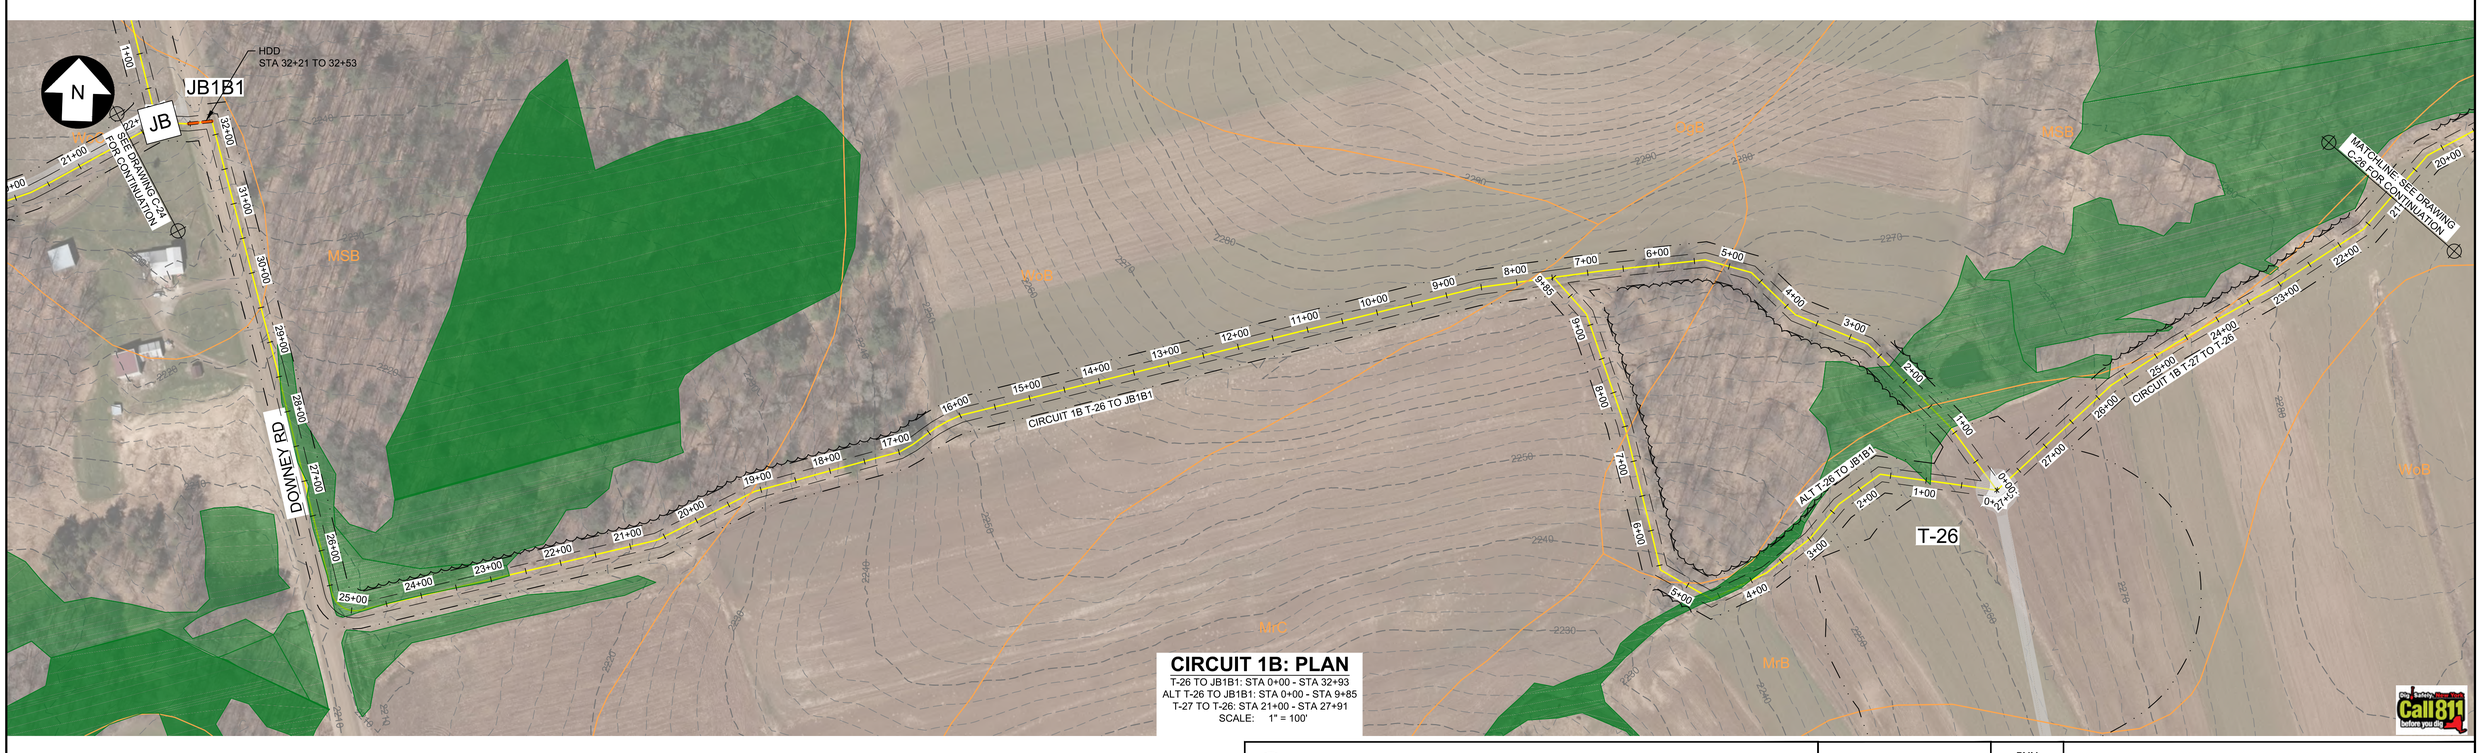

CIRCUIT 1B: PLAN

T-26 TO JB1B1: STA 0+00 - STA 32+93
ALT T-26 TO JB1B1: STA 0+00 - STA 9+85
T-27 TO T-26: STA 21+00 - STA 27+91
SCALE: 1" = 100'

100 0 100 200 FT
SCALE: 1" = 100'

PRELIMINARY NOT FOR CONSTRUCTION

UNDER NEW YORK STATE EDUCATION LAW ARTICLE 145 (ENGINEERING), SECTION 7209 (2), IT IS A VIOLATION OF THE LAW FOR ANY PERSON, UNLESS ACTING UNDER THE DIRECTION OF A LICENSED PROFESSIONAL ENGINEER, TO ALTER THIS DOCUMENT.

TRC
249 Western Avenue
Augusta, ME 04330

PROJECT NO: 246409


REV	DESCRIPTION	DATE	DES	CHK	APP
C	ISSUED FOR CLIENT REVIEW	3/2/18	TRC	PMM	AMW
B	PRE-FINAL CLIENT REVIEW	8/4/17	CMH	PMM	AW
A	ISSUED FOR CLIENT REVIEW	04/17	CMH	PMM	AW

PMM DESIGNED
CMH DRAWN
AW CHECKED
AJW APPROVED
REVIEW 1
REVIEW 2
03/17 DATE
AS NOTED SCALE

CIRCUIT 1B
PLAN
EIGHT POINT WIND ENERGY CENTER
EIGHT POINT WIND, LLC
GREENWOOD / WEST UNION NEW YORK


TRC C-25 REV. C

246409-C-1-29.dwg 2018.03.01

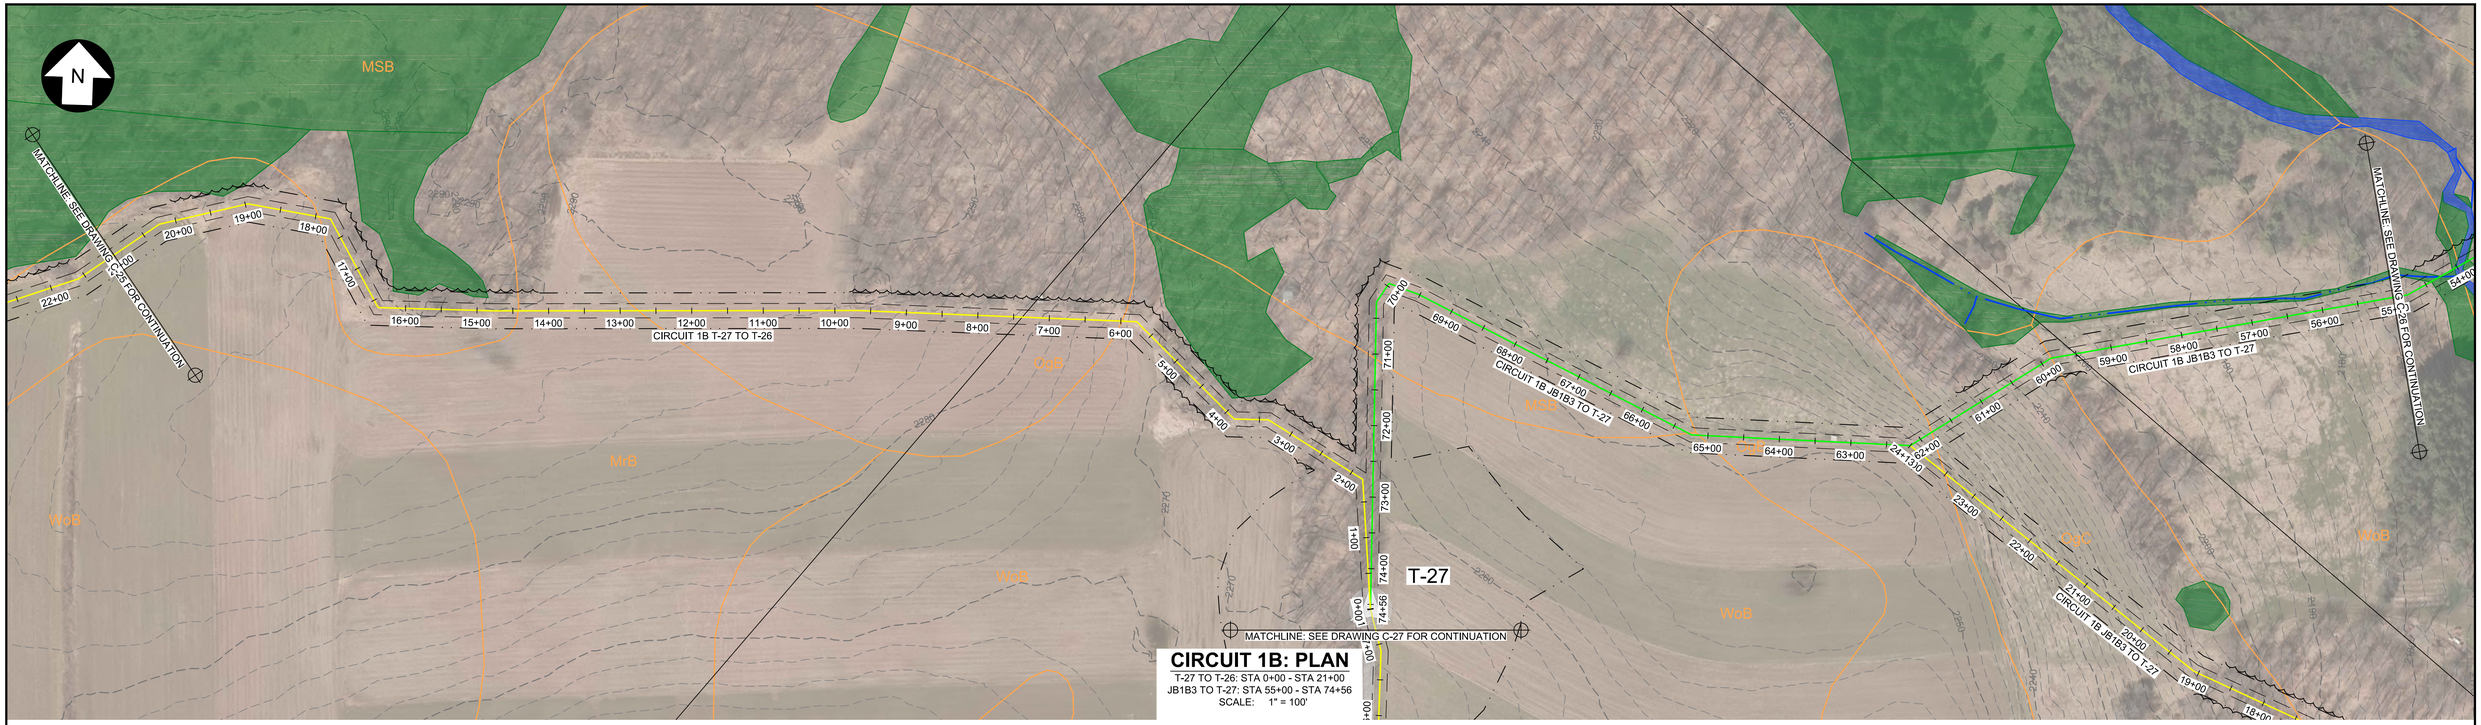

CIRCUIT 1B: PLAN

T-27 TO T-26: STA 0+00 - STA 21+00
JB1B3 TO T-27: STA 55+00 - STA 74+56
SCALE: 1" = 100'

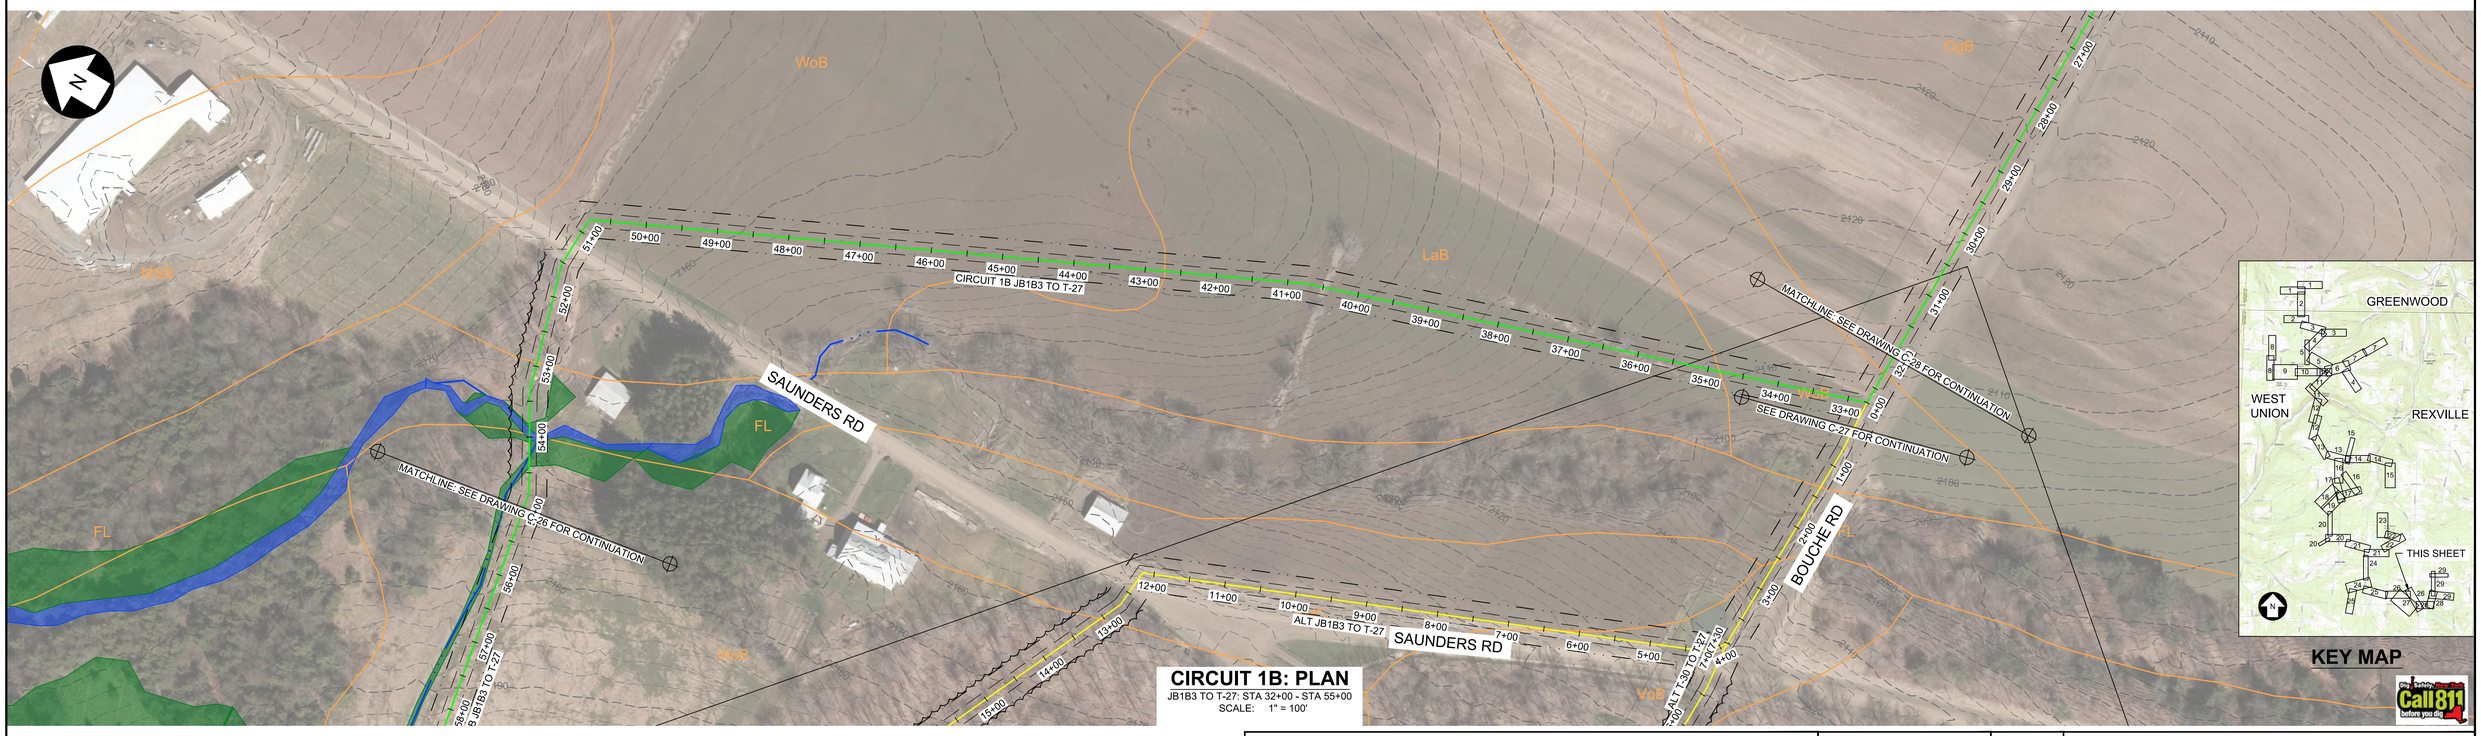

CIRCUIT 1B: PLAN

JB1B3 TO T-27: STA 32+00 - STA 55+00
SCALE: 1" = 100'

KEY MAP

Call 811 before you dig

100 0 100 200 FT
SCALE: 1" = 100'

PRELIMINARY NOT FOR CONSTRUCTION

UNDER NEW YORK STATE EDUCATION LAW ARTICLE 145 (ENGINEERING), SECTION 7209 (2), IT IS A VIOLATION OF THE LAW FOR ANY PERSON, UNLESS ACTING UNDER THE DIRECTION OF A LICENSED PROFESSIONAL ENGINEER, TO ALTER THIS DOCUMENT.

TRC
249 Western Avenue
Augusta, ME 04330

PROJECT NO: 246409

REV	DESCRIPTION	DATE	DES	CHK	APP
C	ISSUED FOR CLIENT REVIEW	3/2/18	TRC	PMM	AMW
B	PRE-FINAL CLIENT REVIEW	8/4/17	CMH	PMM	AW
A	ISSUED FOR CLIENT REVIEW	04/17	CMH	PMM	AW


PMM DESIGNED
CMH DRAWN
AW CHECKED
AJW APPROVED
REVIEW 1
REVIEW 2

CIRCUIT 1B
PLAN
EIGHT POINT WIND ENERGY CENTER
EIGHT POINT WIND, LLC
GREENWOOD / WEST UNION NEW YORK

03/17 DATE
AS NOTED SCALE

TRC C-26 REV. C

246409-C-1-29.dwg 2018.03.01

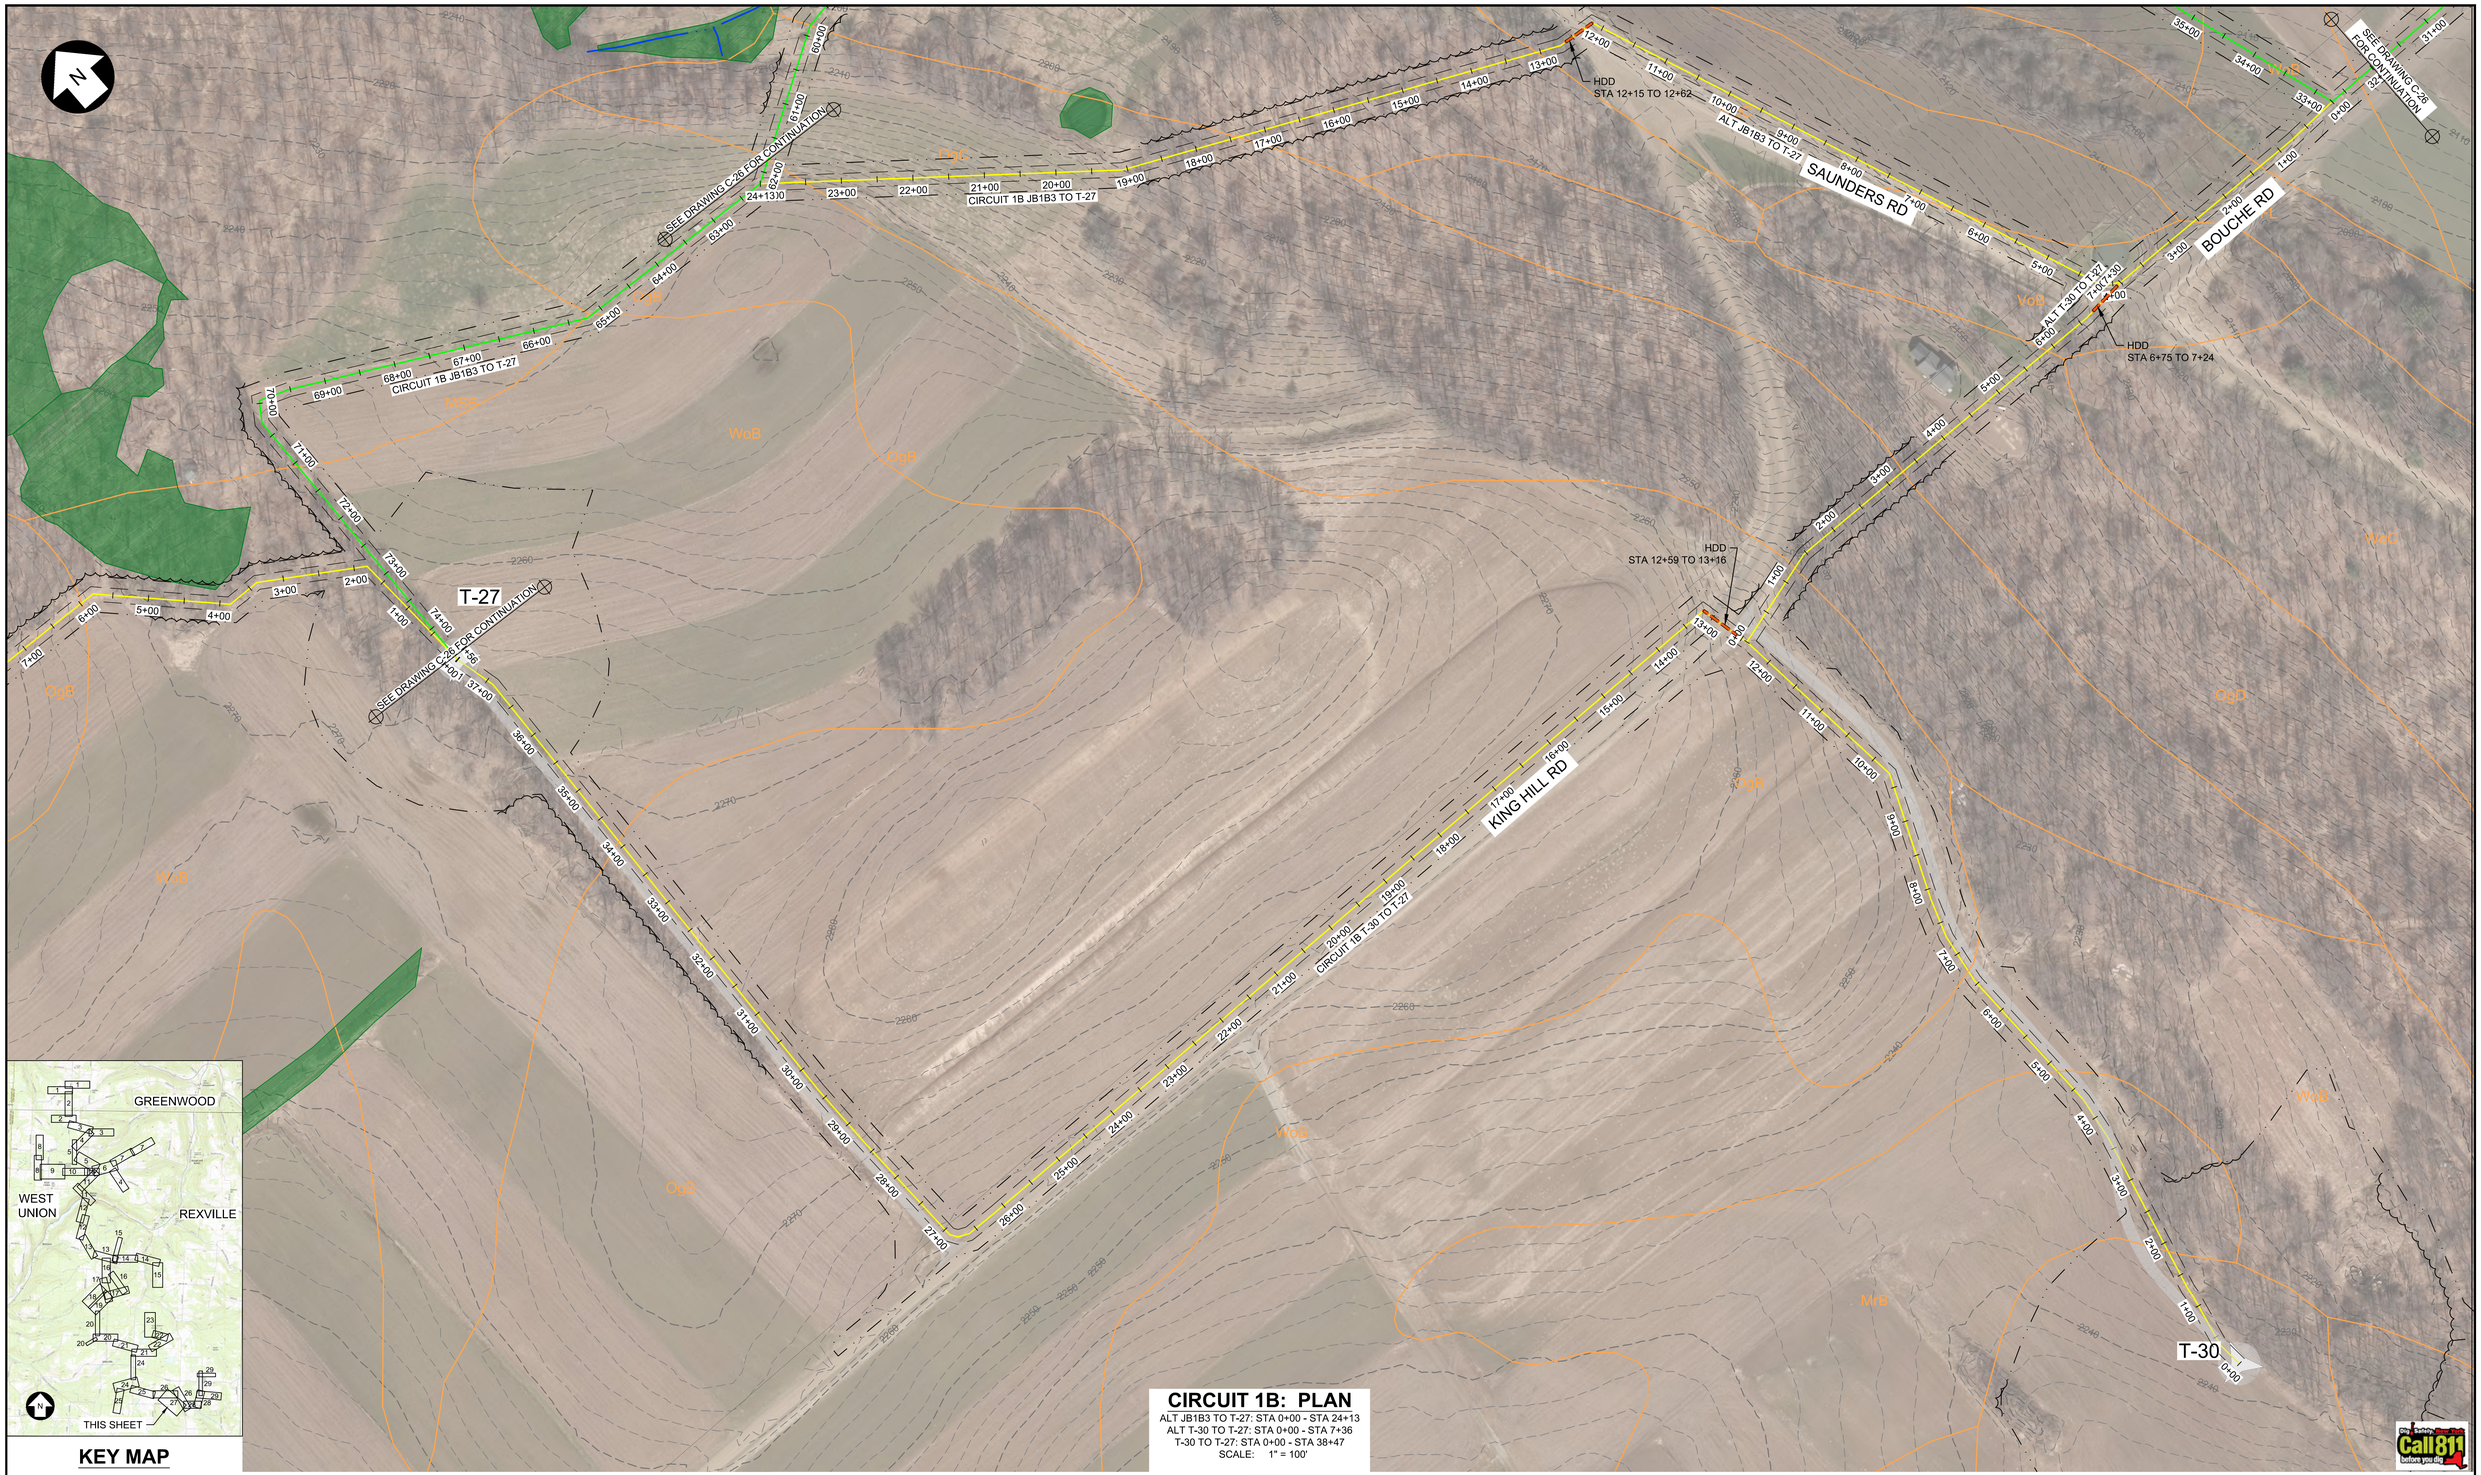

CIRCUIT 1B: PLAN

ALT JB1B3 TO T-27: STA 0+00 - STA 24+13
ALT T-30 TO T-27: STA 0+00 - STA 7+36
T-30 TO T-27: STA 0+00 - STA 38+47
SCALE: 1" = 100'

100 0 100 200 FT
SCALE: 1" = 100'

PRELIMINARY NOT FOR CONSTRUCTION

UNDER NEW YORK STATE EDUCATION LAW ARTICLE 145 (ENGINEERING), SECTION 7209 (2), IT IS A VIOLATION OF THE LAW FOR ANY PERSON, UNLESS ACTING UNDER THE DIRECTION OF A LICENSED PROFESSIONAL ENGINEER, TO ALTER THIS DOCUMENT.

TRC
249 Western Avenue
Augusta, ME 04330

PROJECT NO: 246409

REV	DESCRIPTION	DATE	DES	CHK	APP
C	ISSUED FOR CLIENT REVIEW	3/2/18	TRC	PMM	AMW
B	PRE-FINAL CLIENT REVIEW	8/4/17	CMH	PMM	AW
A	ISSUED FOR CLIENT REVIEW	04/17	CMH	PMM	AW


PMM DESIGNED
CMH DRAWN
AW CHECKED
AJW APPROVED
REVIEW 1
REVIEW 2

CIRCUIT 1B
PLAN
EIGHT POINT WIND ENERGY CENTER
EIGHT POINT WIND, LLC
GREENWOOD / WEST UNION NEW YORK

03/17 DATE
AS NOTED SCALE


TRC C-27 REV. C

246409-C-1-29.dwg 2018.03.01

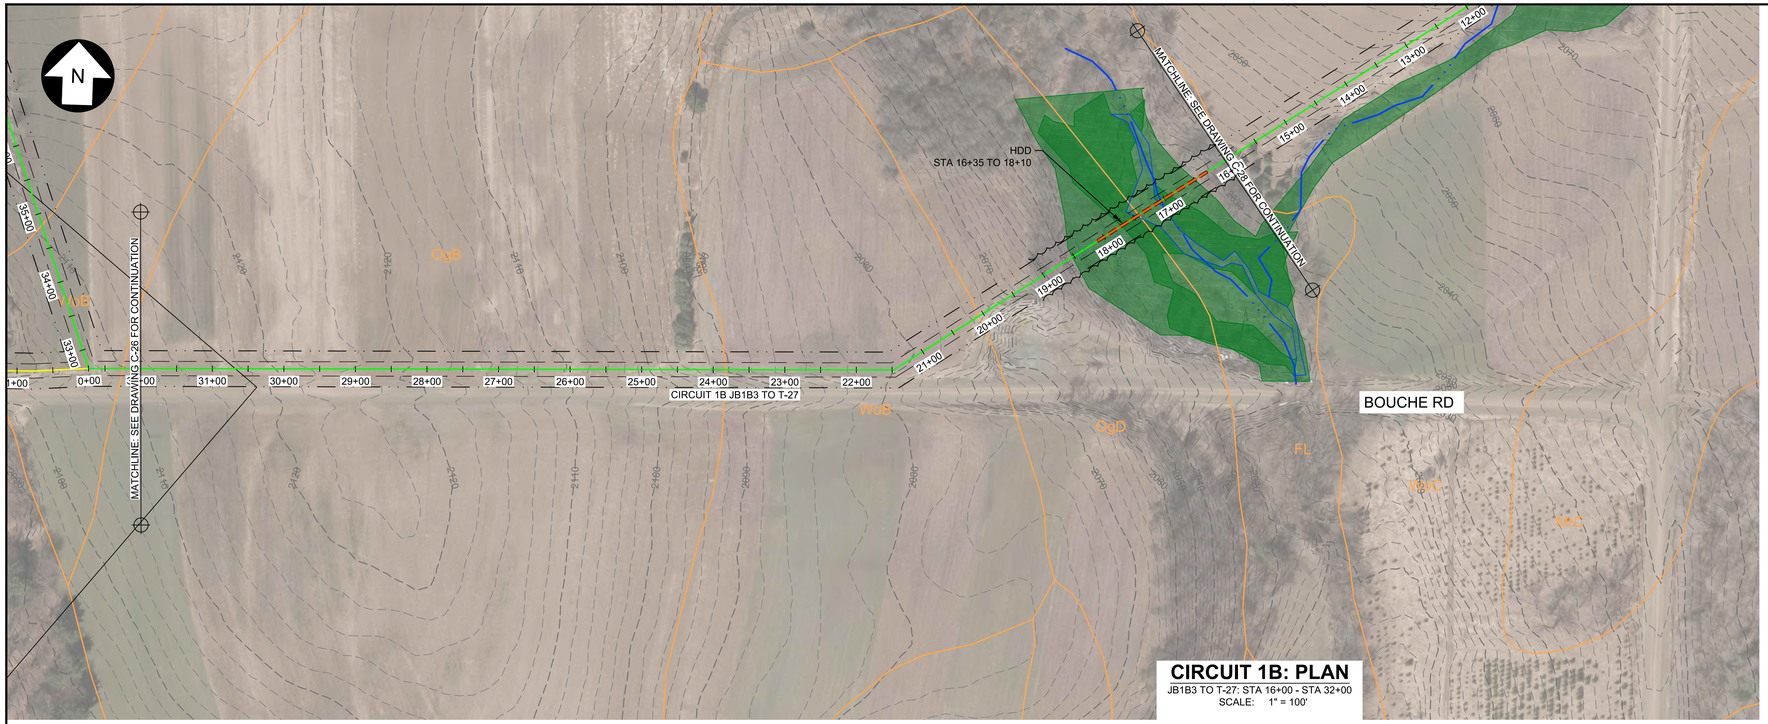


CIRCUIT 1B: PLAN

JB1B3 TO T-27: STA 16+00 - STA 32+00
SCALE: 1" = 100'

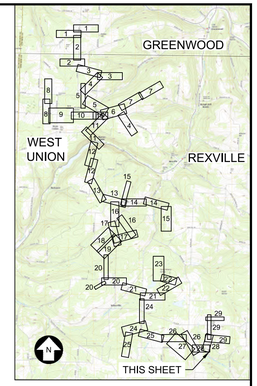

KEY MAP

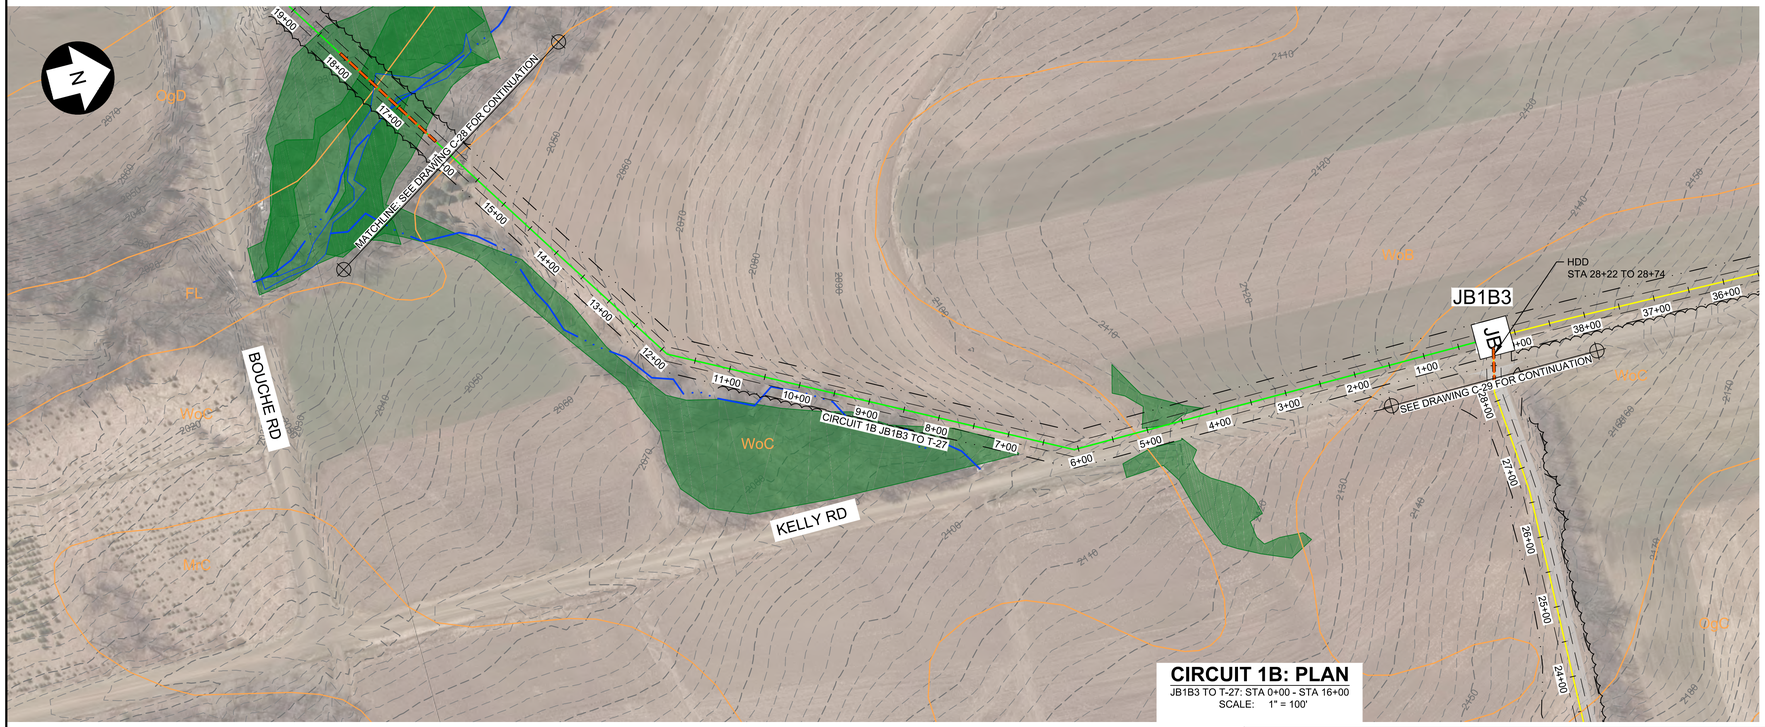

CIRCUIT 1B: PLAN

JB1B3 TO T-27: STA 0+00 - STA 16+00
SCALE: 1" = 100'

Call 811 before you dig

100 0 100 200 FT
SCALE: 1" = 100'

PRELIMINARY NOT FOR CONSTRUCTION

UNDER NEW YORK STATE EDUCATION LAW ARTICLE 145 (ENGINEERING), SECTION 7209 (2), IT IS A VIOLATION OF THE LAW FOR ANY PERSON, UNLESS ACTING UNDER THE DIRECTION OF A LICENSED PROFESSIONAL ENGINEER, TO ALTER THIS DOCUMENT.

TRC
249 Western Avenue
Augusta, ME 04330

PROJECT NO: 246409

REV	DESCRIPTION	DATE	DES	CHK	APP
C	ISSUED FOR CLIENT REVIEW	3/2/18	TRC	PMM	AMW
B	PRE-FINAL CLIENT REVIEW	8/4/17	CMH	PMM	AW
A	ISSUED FOR CLIENT REVIEW	04/17	CMH	PMM	AW


PMM DESIGNED
CMH DRAWN
AW CHECKED
AJW APPROVED
REVIEW 1
REVIEW 2

CIRCUIT 1B
PLAN
EIGHT POINT WIND ENERGY CENTER
EIGHT POINT WIND, LLC
GREENWOOD / WEST UNION NEW YORK

03/17 DATE
AS NOTED SCALE

TRC C-28 REV. C


246409-C-1-29.dwg 2018.03.01

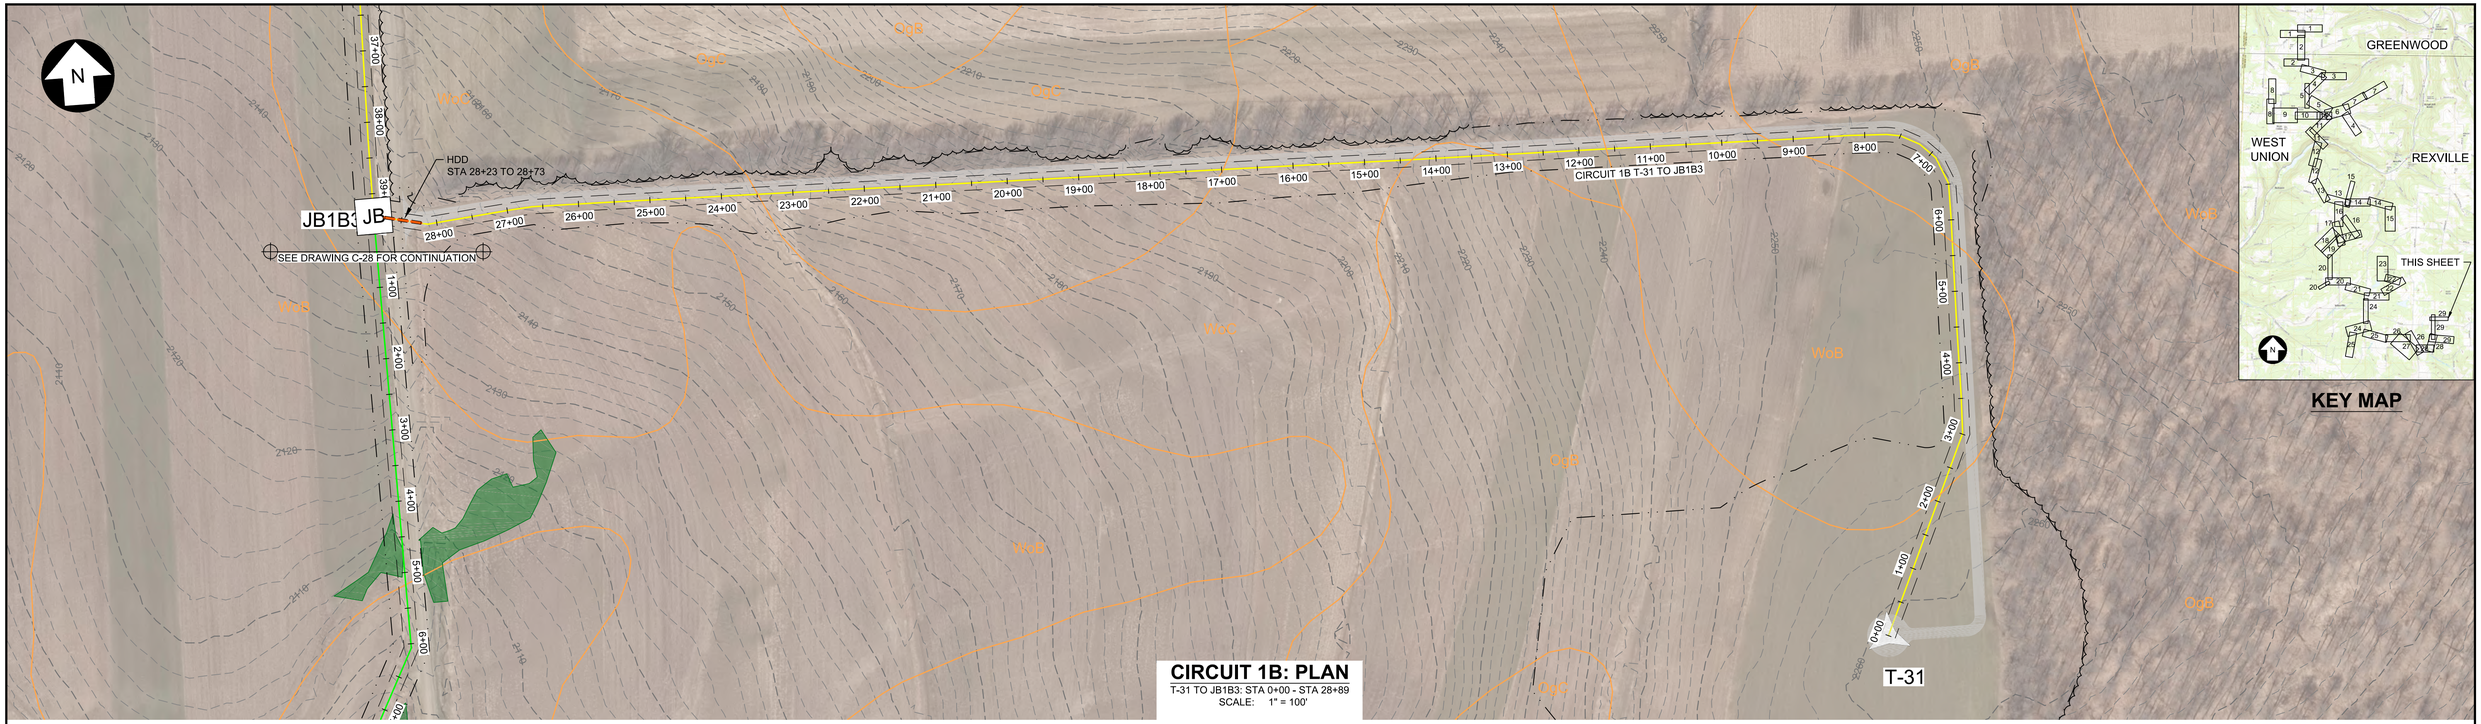

KEY MAP


CIRCUIT 1B: PLAN

T-31 TO JB1B3: STA 0+00 - STA 28+89
SCALE: 1" = 100'

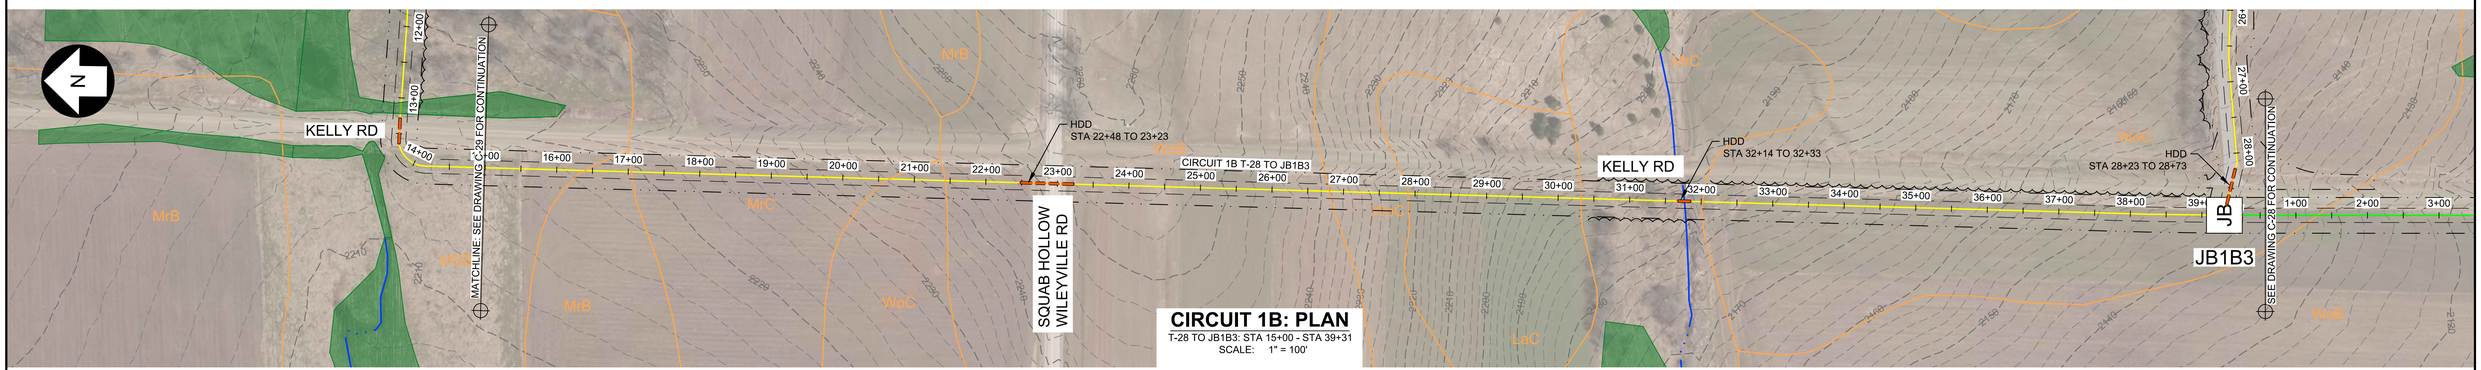

CIRCUIT 1B: PLAN

T-28 TO JB1B3: STA 15+00 - STA 39+31
SCALE: 1" = 100'

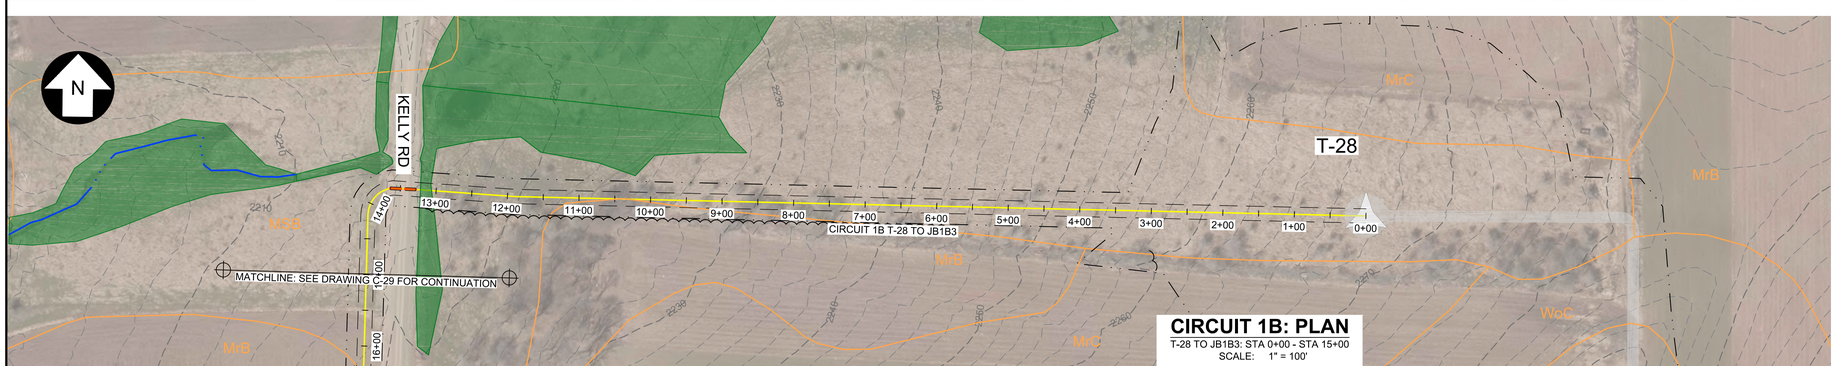

CIRCUIT 1B: PLAN

T-28 TO JB1B3: STA 0+00 - STA 15+00
SCALE: 1" = 100'

Call 811 before you dig

100 0 100 200 FT
SCALE: 1" = 100'

PRELIMINARY NOT FOR CONSTRUCTION

UNDER NEW YORK STATE EDUCATION LAW ARTICLE 145 (ENGINEERING), SECTION 7209 (2), IT IS A VIOLATION OF THE LAW FOR ANY PERSON, UNLESS ACTING UNDER THE DIRECTION OF A LICENSED PROFESSIONAL ENGINEER, TO ALTER THIS DOCUMENT.

TRC
249 Western Avenue
Augusta, ME 04330

PROJECT NO: 246409

REV	DESCRIPTION	DATE	DES	CHK	APP
C	ISSUED FOR CLIENT REVIEW	3/2/18	TRC	PMM	AMW
B	PRE-FINAL CLIENT REVIEW	8/4/17	CMH	PMM	AW
A	ISSUED FOR CLIENT REVIEW	04/17	CMH	PMM	AW

PMM DESIGNED
CMH DRAWN
AW CHECKED
AJW APPROVED
REVIEW 1
REVIEW 2

CIRCUIT 1B
PLAN
EIGHT POINT WIND ENERGY CENTER
EIGHT POINT WIND, LLC
GREENWOOD / WEST UNION NEW YORK

03/17 DATE
AS NOTED SCALE

TRC C-29 REV. C

246409-C-1-29.dwg 2018.03.01