CIRCUIT 1C TRANSITION FROM OVERHEAD TO UNDERGROUND

CIRCUIT 1D TRANSITION FROM OVERHEAD TO UNDERGROUND

CIRCUIT 1C OH TO SS

CIRCUIT 1D OH TO SS

CIRCUIT 1A T-10 TO JB-1A001

SEE MATCHLINE A-A THIS SHEET

OVERHEAD TLINE

SEE DRAWING C-12 FOR CONTINUATION

HDD STA 27+47 TO 30+22

HDD STA 27+50 TO 30+23

COLLECTOR SUBSTATION

KINGS HILL RD


CR60

HWY248

CIRCUIT 1C: PLAN
CIRCUIT 1D: PLAN

SCALE: 1" = 100'

KEY MAP

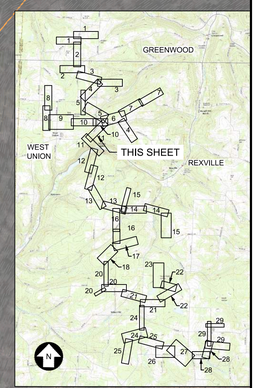

Call 811 before you dig

100 0 100 200 FT

SCALE: 1" = 100'

PRELIMINARY NOT FOR CONSTRUCTION

UNDER NEW YORK STATE EDUCATION LAW ARTICLE 145 (ENGINEERING), SECTION 7209 (2), IT IS A VIOLATION OF THE LAW FOR ANY PERSON, UNLESS ACTING UNDER THE DIRECTION OF A LICENSED PROFESSIONAL ENGINEER, TO ALTER THIS DOCUMENT.

TRC
249 Western Avenue
Augusta, ME 04330

PROJECT NO: 246409

REV	DESCRIPTION	DATE	DES	CHK	APP
E	PERMIT AMENDMENT	02/12/21	TRC	RAY	AMW
D	INTERROGATORY No DPS-08; ADDED UG TO OH TRANSITION NOTE	10/12/18	TRC	PMM	AMW
C	ISSUED FOR CLIENT REVIEW	3/2/18	TRC	PMM	AMW
B	PRE-FINAL CLIENT REVIEW	8/4/17	CMH	PMM	AW

PMM DESIGNED
CMH DRAWN
AW CHECKED
AJW APPROVED
REVIEW 1
REVIEW 2

CIRCUITS 1C & 2D
PLAN
EIGHT POINT WIND ENERGY CENTER
EIGHT POINT WIND, LLC
GREENWOOD / WEST UNION NEW YORK


03/17 DATE
AS NOTED SCALE

TRC

C-11


REV. E

246409-C-1-29.dwg 2021.02.18

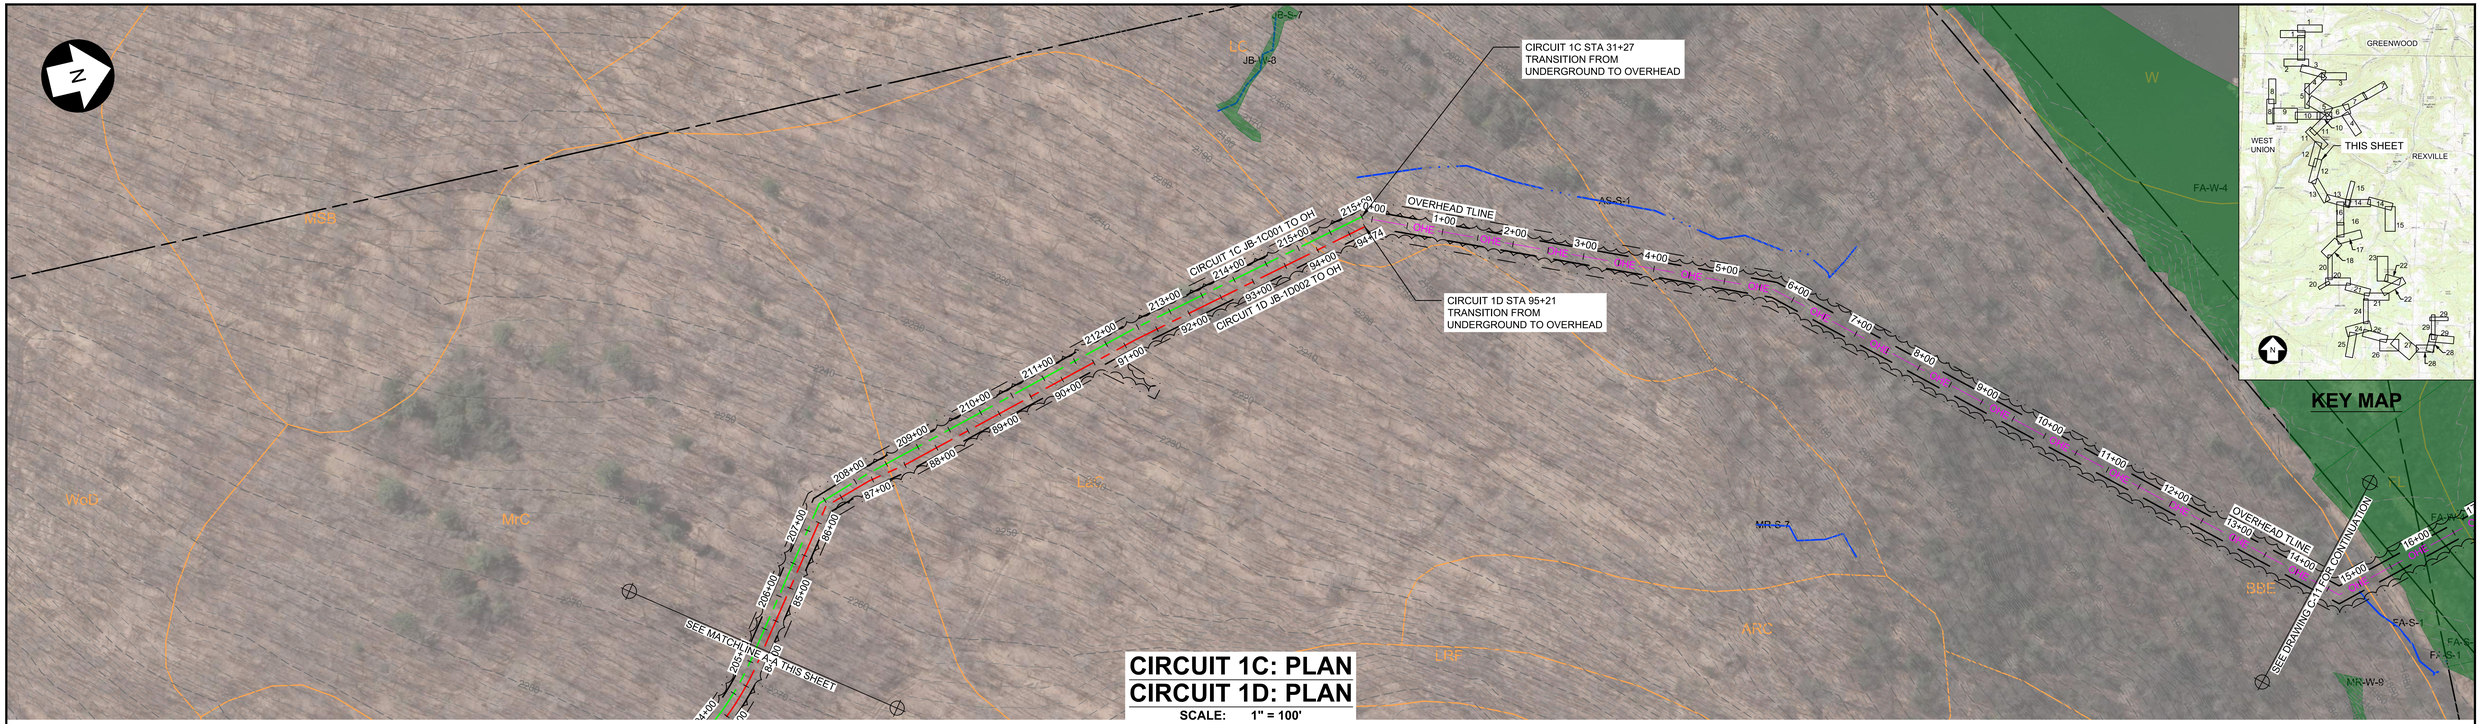

CIRCUIT 1C: PLAN
CIRCUIT 1D: PLAN

SCALE: 1" = 100'

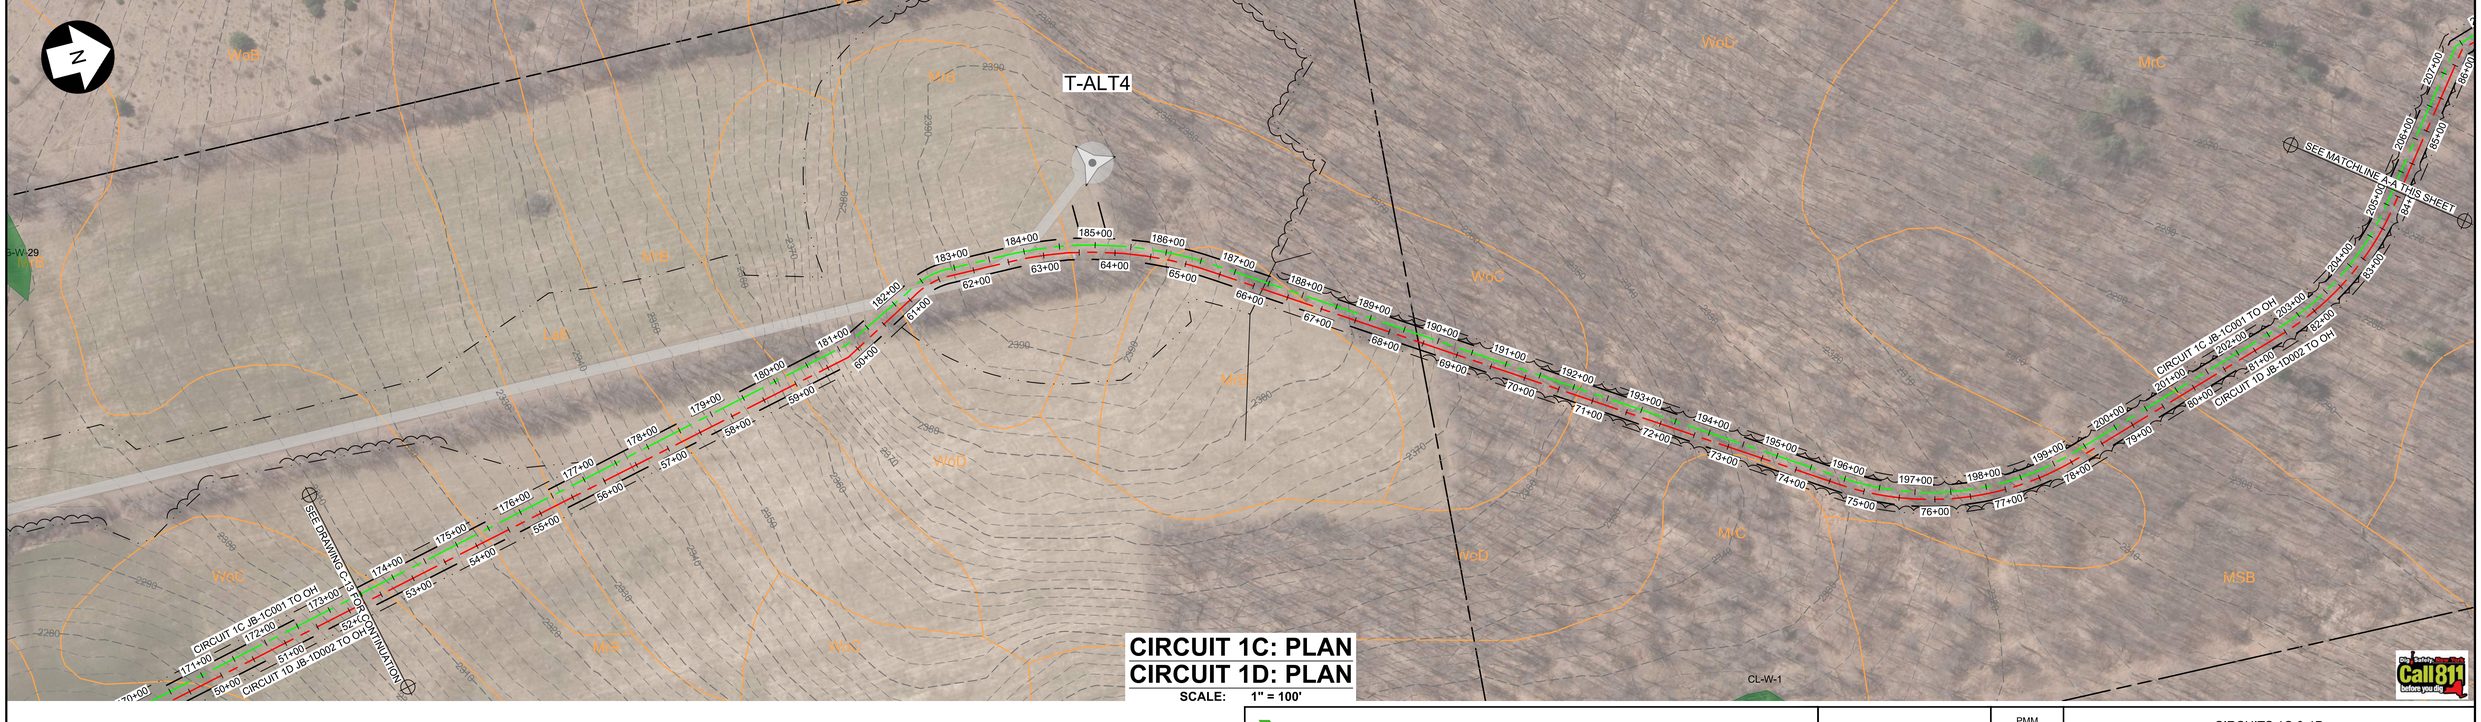

CIRCUIT 1C: PLAN
CIRCUIT 1D: PLAN

SCALE: 1" = 100'

100 0 100 200 FT

SCALE: 1" = 100'

246409-C-1-29.dwg 2021.02.18

PRELIMINARY NOT FOR CONSTRUCTION

UNDER NEW YORK STATE EDUCATION LAW ARTICLE 145 (ENGINEERING), SECTION 7209 (2), IT IS A VIOLATION OF THE LAW FOR ANY PERSON, UNLESS ACTING UNDER THE DIRECTION OF A LICENSED PROFESSIONAL ENGINEER, TO ALTER THIS DOCUMENT.

TRC
249 Western Avenue
Augusta, ME 04330

PROJECT NO: 246409

REV	DESCRIPTION	DATE	DES	CHK	APP
E	PERMIT AMENDMENT	02/12/21	JWH	RAY	AMW
D	INTERROGATORY No DPS-08; ADDED UG TO OH TRANSITION NOTE	10/12/18	TRC	PMM	AMW
C	ISSUED FOR CLIENT REVIEW	3/2/18	TRC	PMM	AMW
B	PRE-FINAL CLIENT REVIEW	8/4/17	CMH	PMM	AW

PMM	DESIGNED
CMH	DRAWN
AW	CHECKED
AJW	APPROVED
	REVIEW 1
	REVIEW 2


CIRCUITS 1C & 1D
PLAN
EIGHT POINT WIND ENERGY CENTER
EIGHT POINT WIND, LLC
GREENWOOD / WEST UNION NEW YORK


03/17 DATE
AS NOTED SCALE

TRC

C-12

REV. E

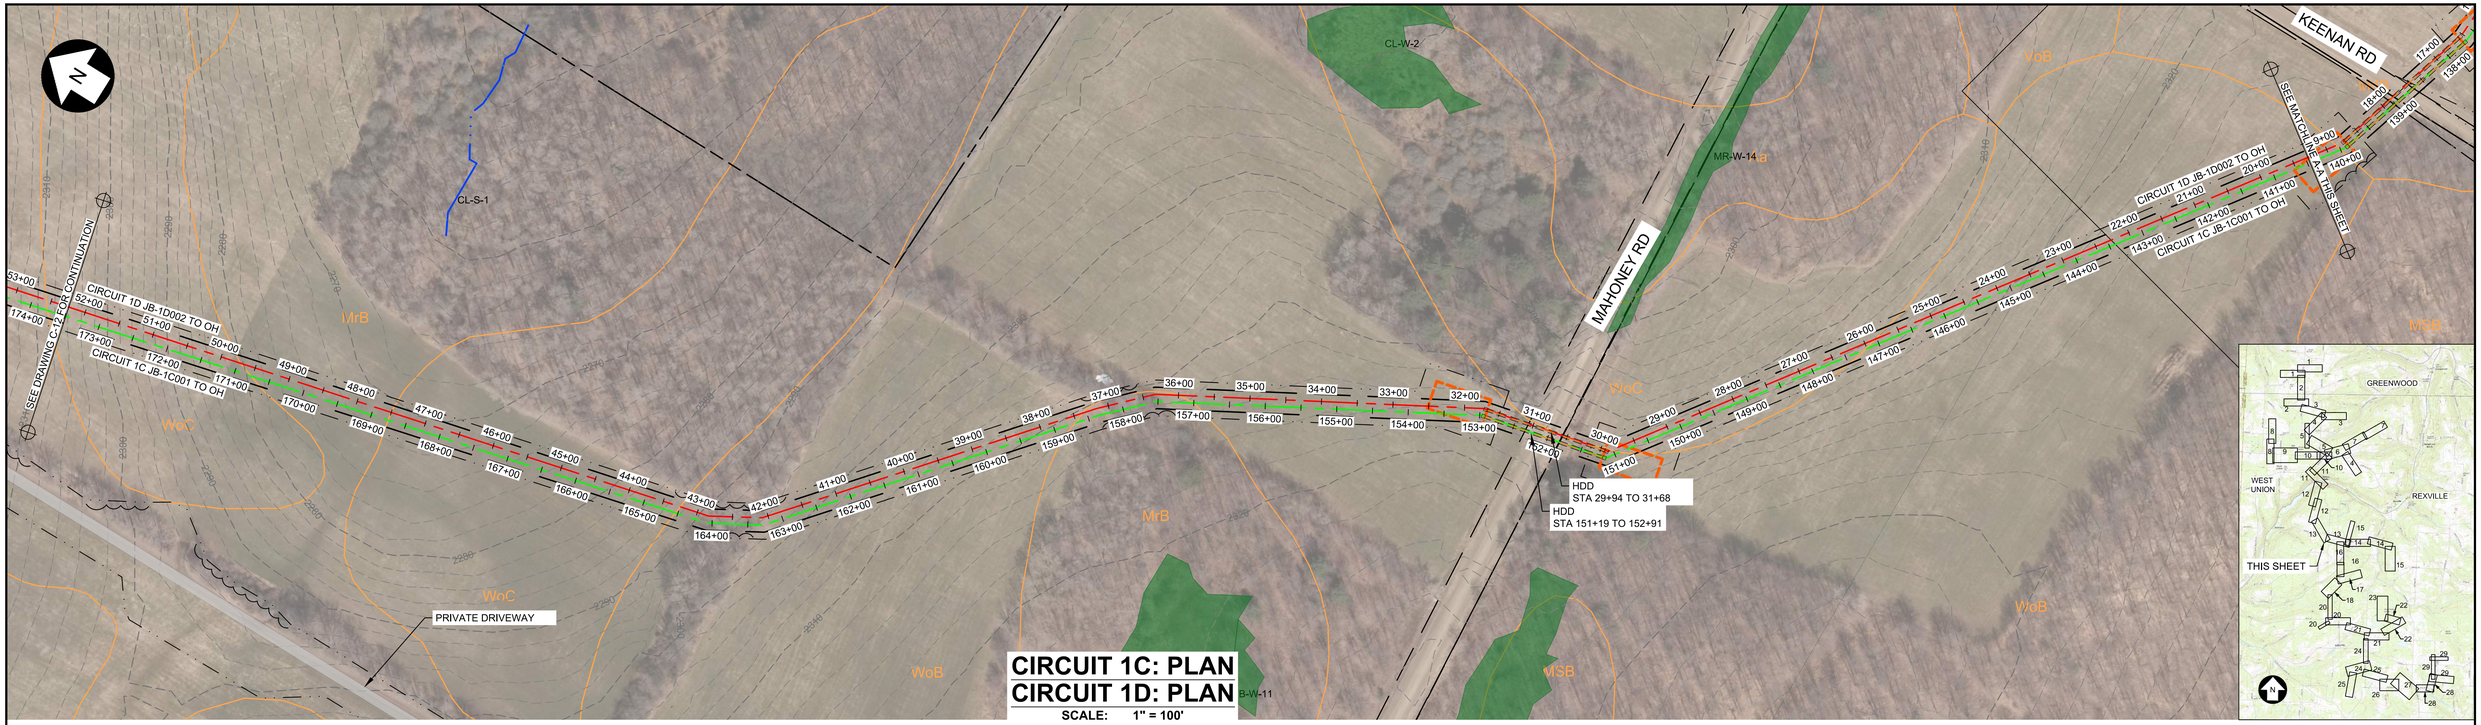

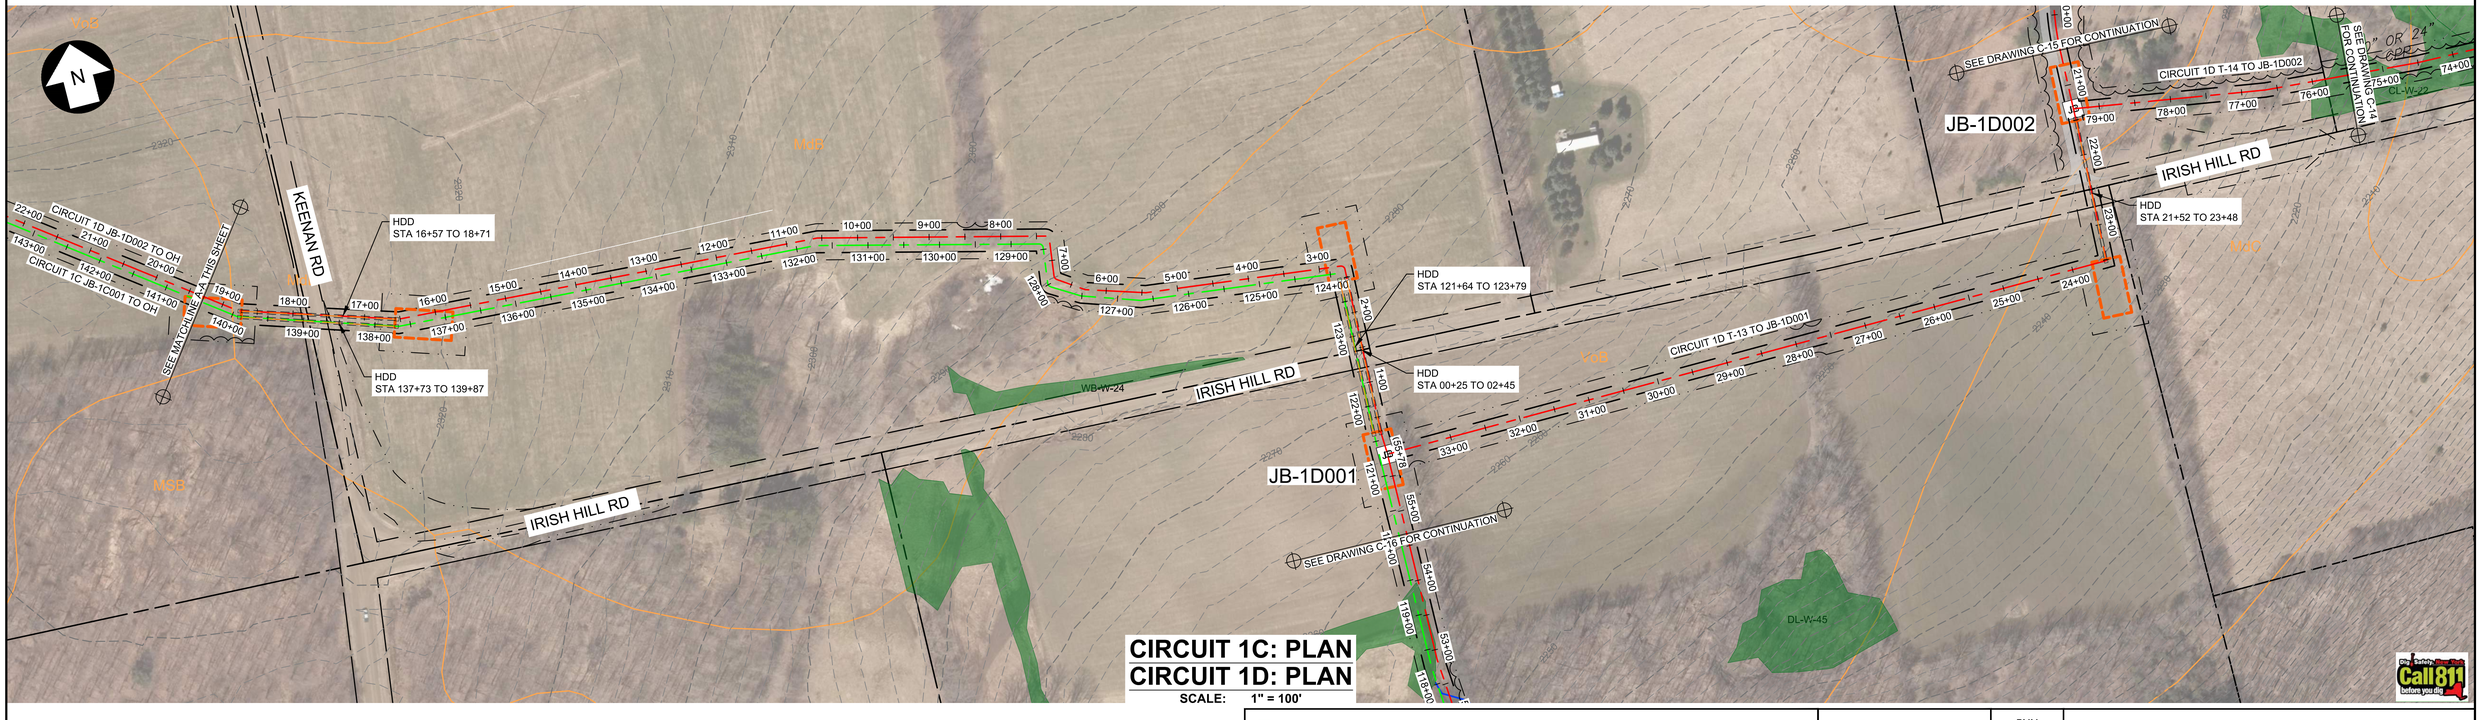

100 0 100 200 FT

SCALE: 1" = 100'

PRELIMINARY NOT FOR CONSTRUCTION

UNDER NEW YORK STATE EDUCATION LAW ARTICLE 145 (ENGINEERING), SECTION 7209 (2), IT IS A VIOLATION OF THE LAW FOR ANY PERSON, UNLESS ACTING UNDER THE DIRECTION OF A LICENSED PROFESSIONAL ENGINEER, TO ALTER THIS DOCUMENT.

TRC
249 Western Avenue
Augusta, ME 04330

PROJECT NO: 246409

REV	DESCRIPTION	DATE	DES	CHK	APP
D	PERMIT AMENDMENT	02/12/21	JWH	RAY	AMW
C	ISSUED FOR CLIENT REVIEW	3/2/18	TRC	PMM	AMW
B	PRE-FINAL CLIENT REVIEW	8/4/17	CMH	PMM	AW
A	ISSUED FOR CLIENT REVIEW	04/17	CMH	PMM	AW

PMM DESIGNED
CMH DRAWN
AW CHECKED
AJW APPROVED
REVIEW 1
REVIEW 2

CIRCUITS 1C, 1D, & ALT
PLAN
EIGHT POINT WIND ENERGY CENTER
EIGHT POINT WIND, LLC
GREENWOOD / WEST UNION NEW YORK


03/17 DATE
AS NOTED SCALE

TRC

C-13


REV. D

246409-C-1-29.dwg 2021.02.18

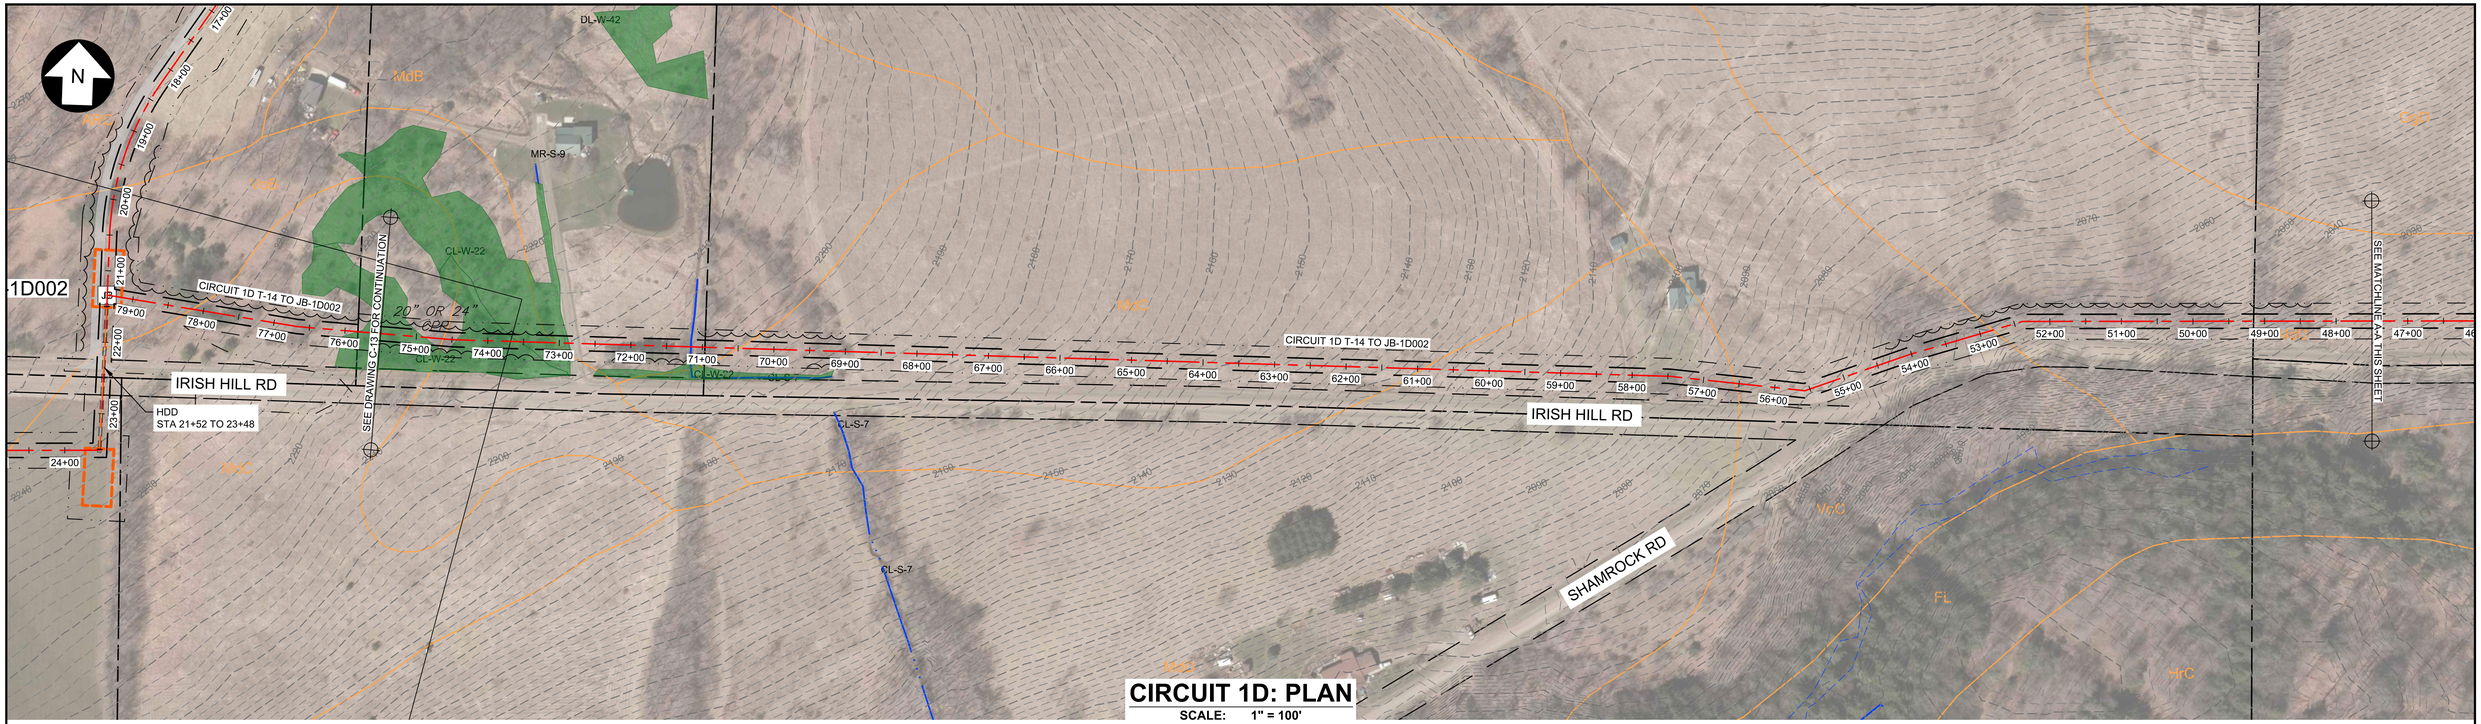

CIRCUIT 1D: PLAN

SCALE: 1" = 100'

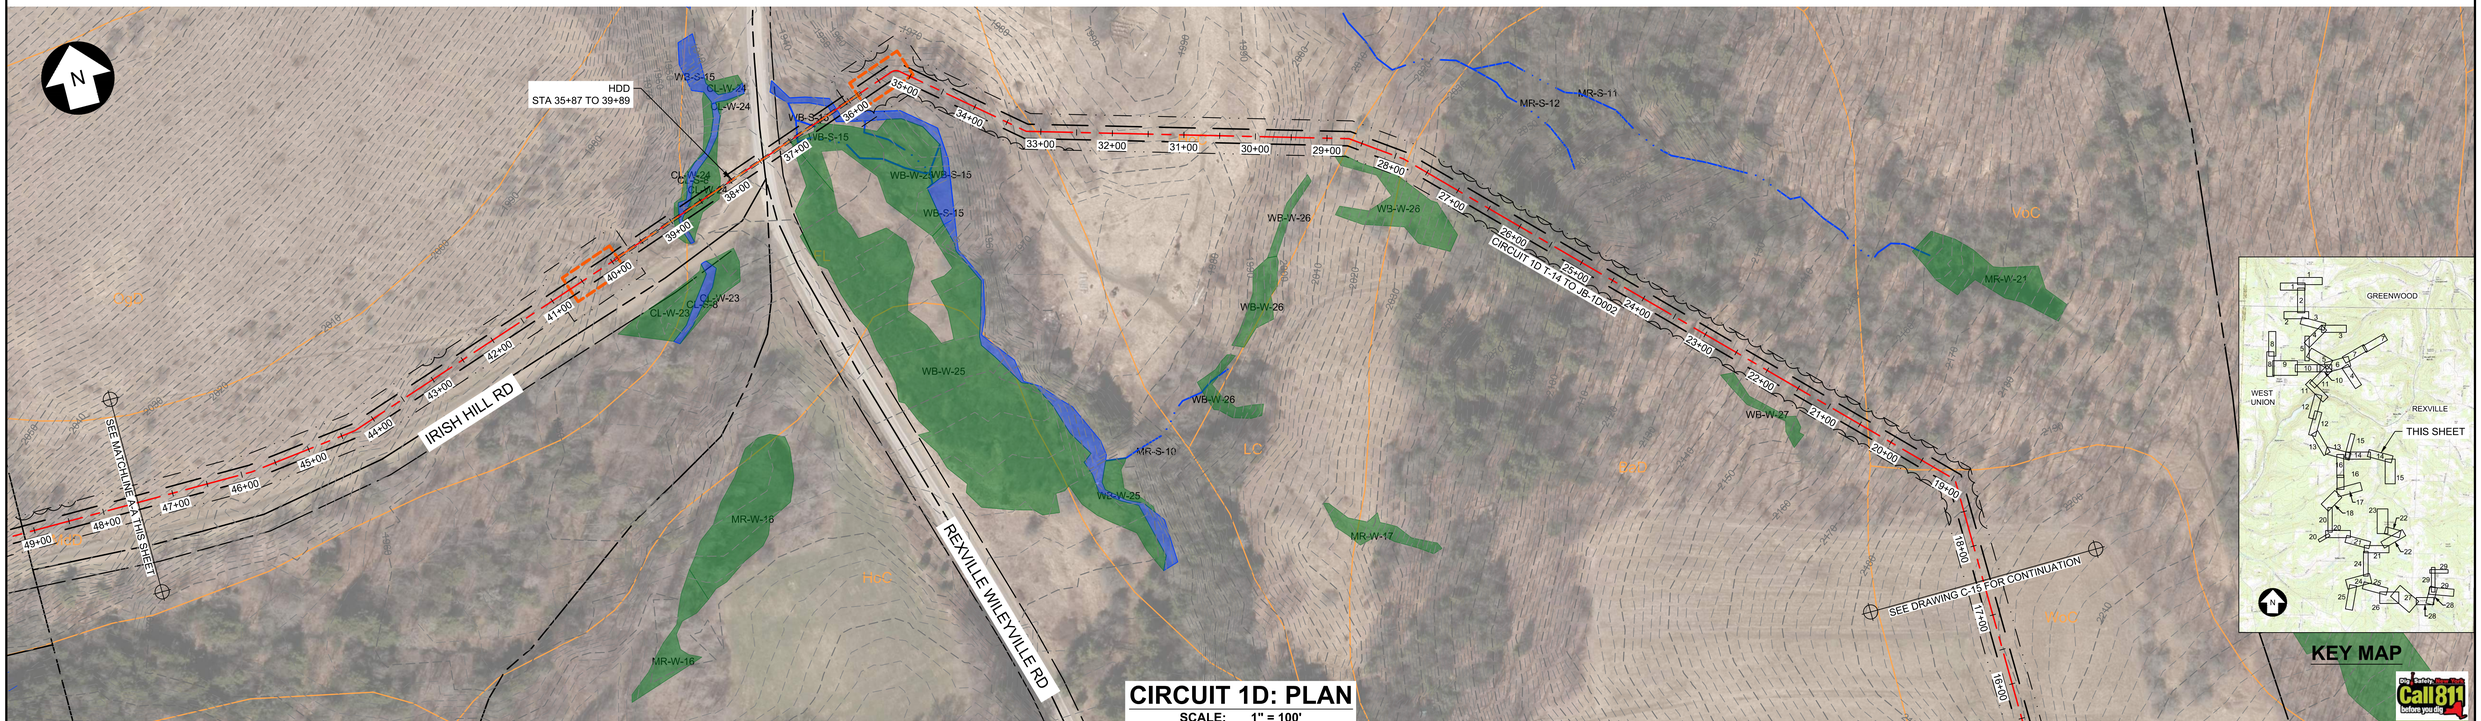

CIRCUIT 1D: PLAN

SCALE: 1" = 100'

100 0 100 200 FT

SCALE: 1" = 100'

PRELIMINARY NOT FOR CONSTRUCTION

UNDER NEW YORK STATE EDUCATION LAW ARTICLE 145 (ENGINEERING), SECTION 7209 (2), IT IS A VIOLATION OF THE LAW FOR ANY PERSON, UNLESS ACTING UNDER THE DIRECTION OF A LICENSED PROFESSIONAL ENGINEER, TO ALTER THIS DOCUMENT.

TRC
249 Western Avenue
Augusta, ME 04330

PROJECT NO: 246409

REV	DESCRIPTION	DATE	DES	CHK	APP
D	PERMIT AMENDMENT	02/12/21	JWH	RAY	AMW
C	ISSUED FOR CLIENT REVIEW	3/2/18	TRC	PMM	AMW
B	PRE-FINAL CLIENT REVIEW	8/4/17	CMH	PMM	AW
A	ISSUED FOR CLIENT REVIEW	04/17	CMH	PMM	AW

PMM DESIGNED
CMH DRAWN
AW CHECKED
AJW APPROVED
REVIEW 1
REVIEW 2

CIRCUIT ALT
PLAN
EIGHT POINT WIND ENERGY CENTER
EIGHT POINT WIND, LLC
GREENWOOD / WEST UNION NEW YORK


03/17 DATE
AS NOTED SCALE

TRC

C-14

REV. D

246409-C-1-29.dwg 2021.02.18

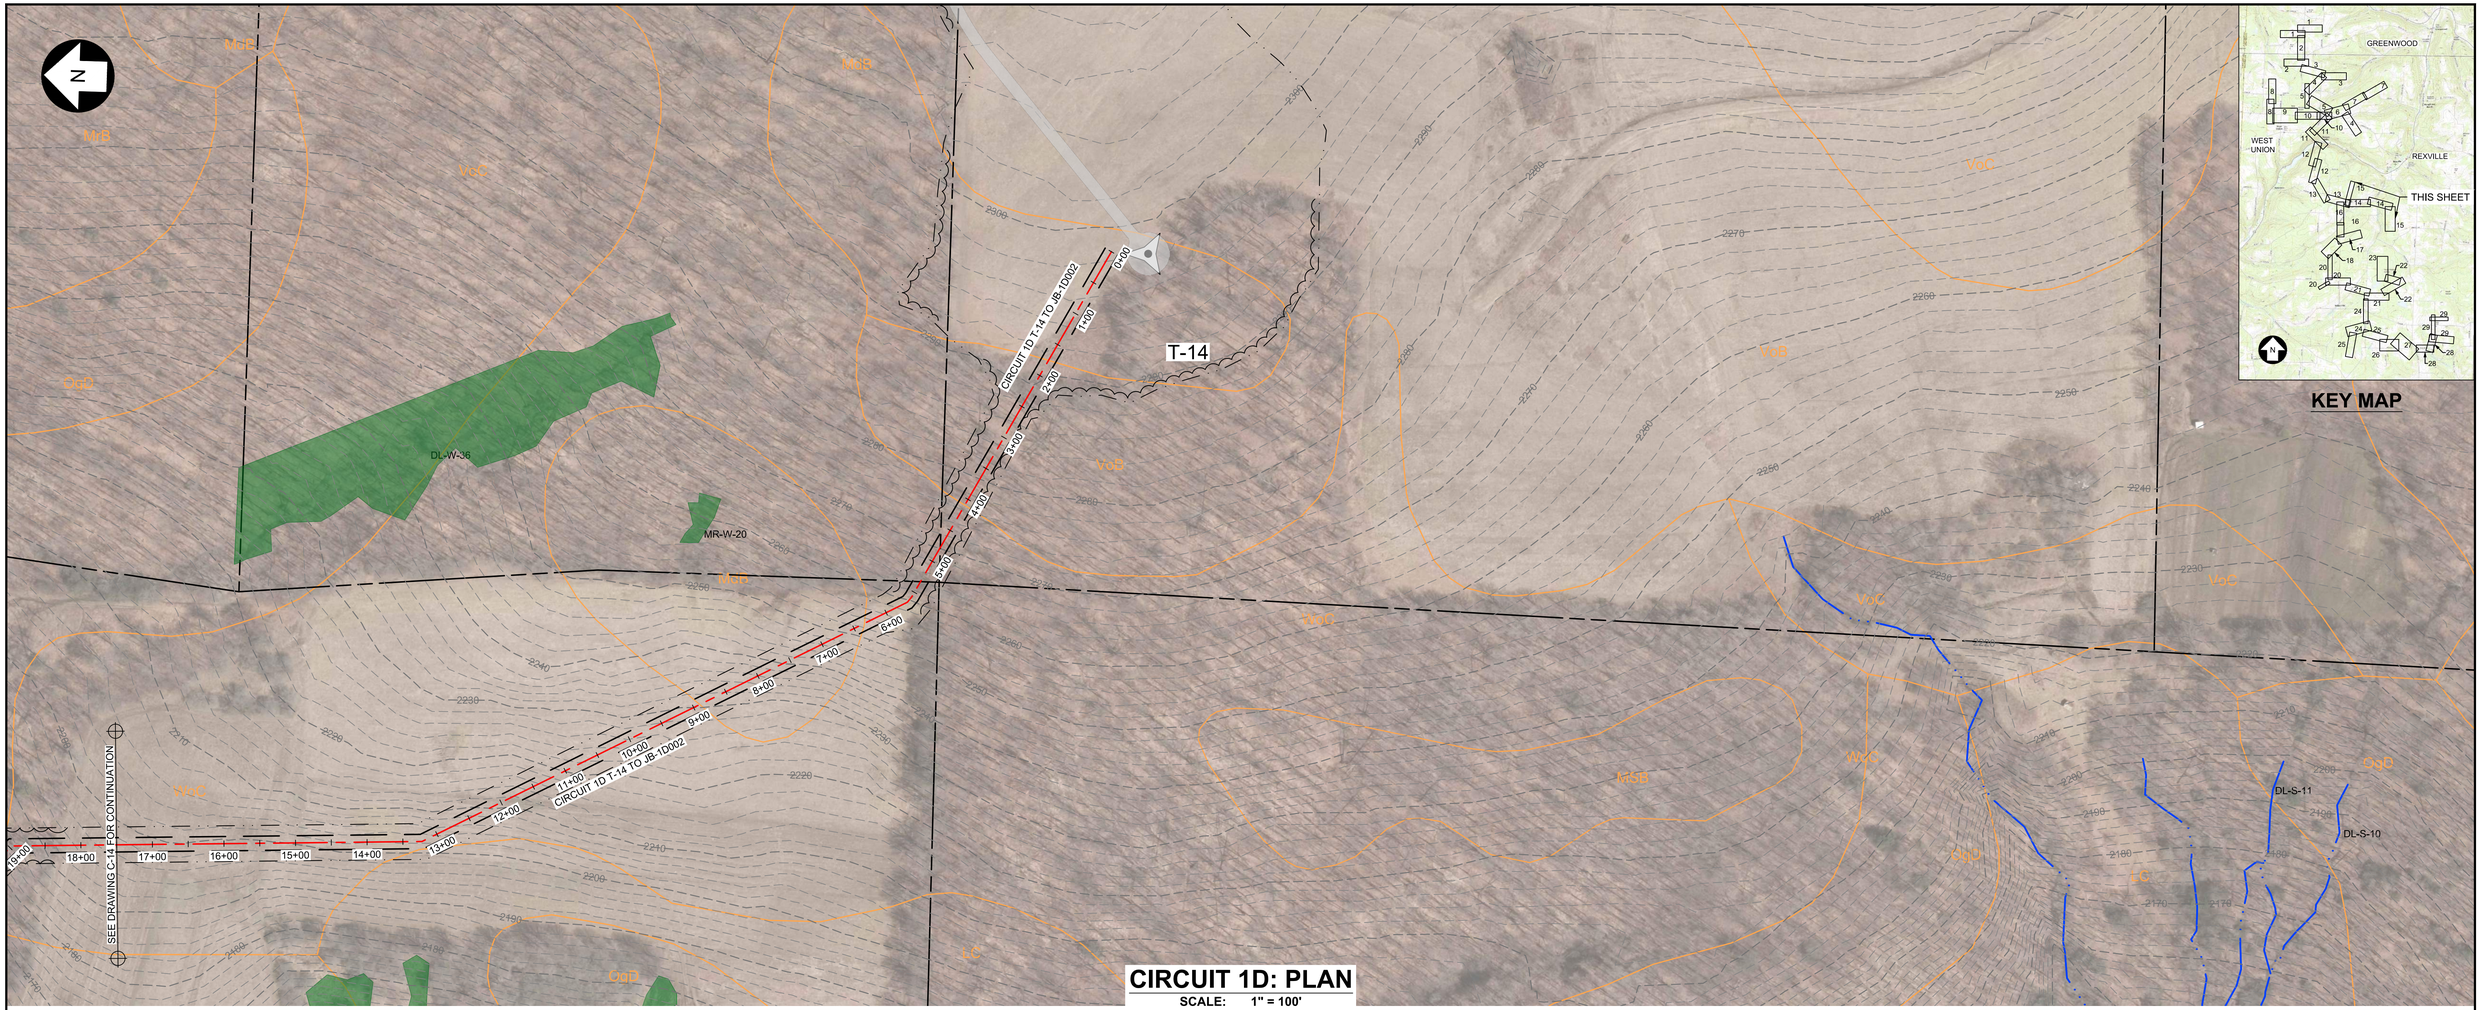

100 0 100 200 FT

SCALE: 1" = 100'

PRELIMINARY NOT FOR CONSTRUCTION

UNDER NEW YORK STATE EDUCATION LAW ARTICLE 145 (ENGINEERING), SECTION 7209 (2), IT IS A VIOLATION OF THE LAW FOR ANY PERSON, UNLESS ACTING UNDER THE DIRECTION OF A LICENSED PROFESSIONAL ENGINEER, TO ALTER THIS DOCUMENT.

TRC
249 Western Avenue
Augusta, ME 04330

PROJECT NO: 246409

REV	DESCRIPTION	DATE	DES	CHK	APP
D	PERMIT AMENDMENT	12/18/20	JWH	RAY	AMW
C	ISSUED FOR CLIENT REVIEW	3/2/18	TRC	PMM	AMW
B	PRE-FINAL CLIENT REVIEW	8/4/17	CMH	PMM	AW
A	ISSUED FOR CLIENT REVIEW	04/17	CMH	PMM	AW

PMM DESIGNED
CMH DRAWN
AW CHECKED
AJW APPROVED
REVIEW 1
REVIEW 2

CIRCUIT 1D & ALT
PLAN
EIGHT POINT WIND ENERGY CENTER
EIGHT POINT WIND, LLC
GREENWOOD / WEST UNION NEW YORK


03/17 DATE
AS NOTED SCALE

TRC


C-15

REV. D


246409-C-1-29.dwg 2021.02.18

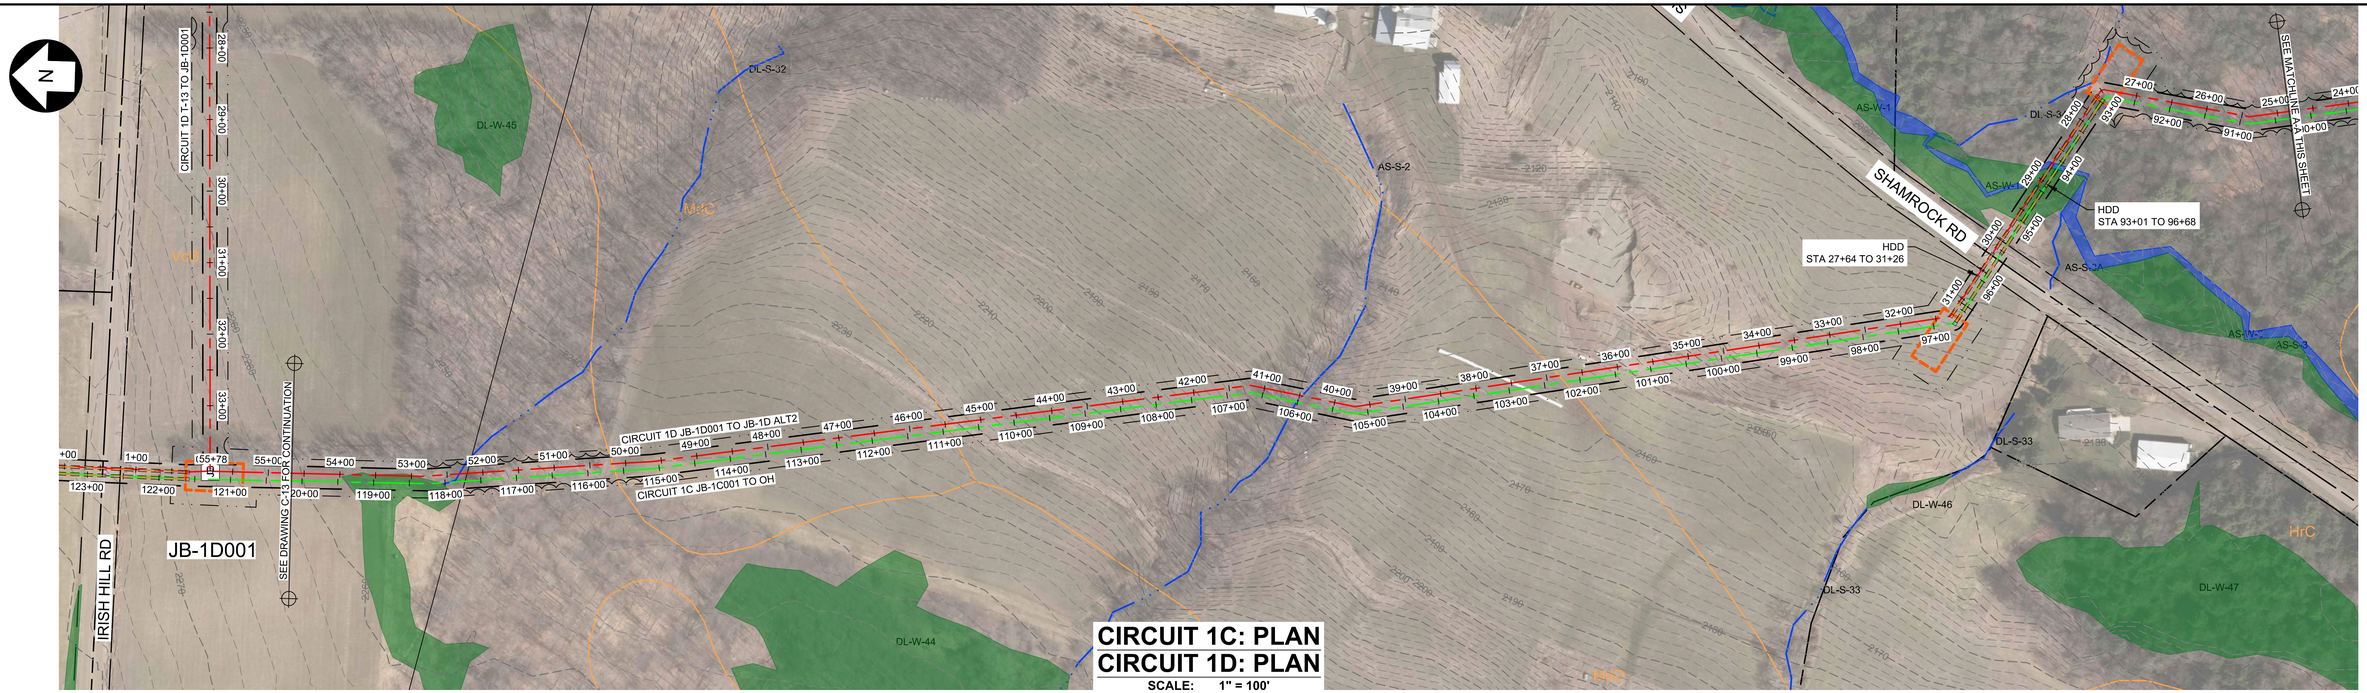

CIRCUIT 1C: PLAN
CIRCUIT 1D: PLAN
SCALE: 1" = 100'

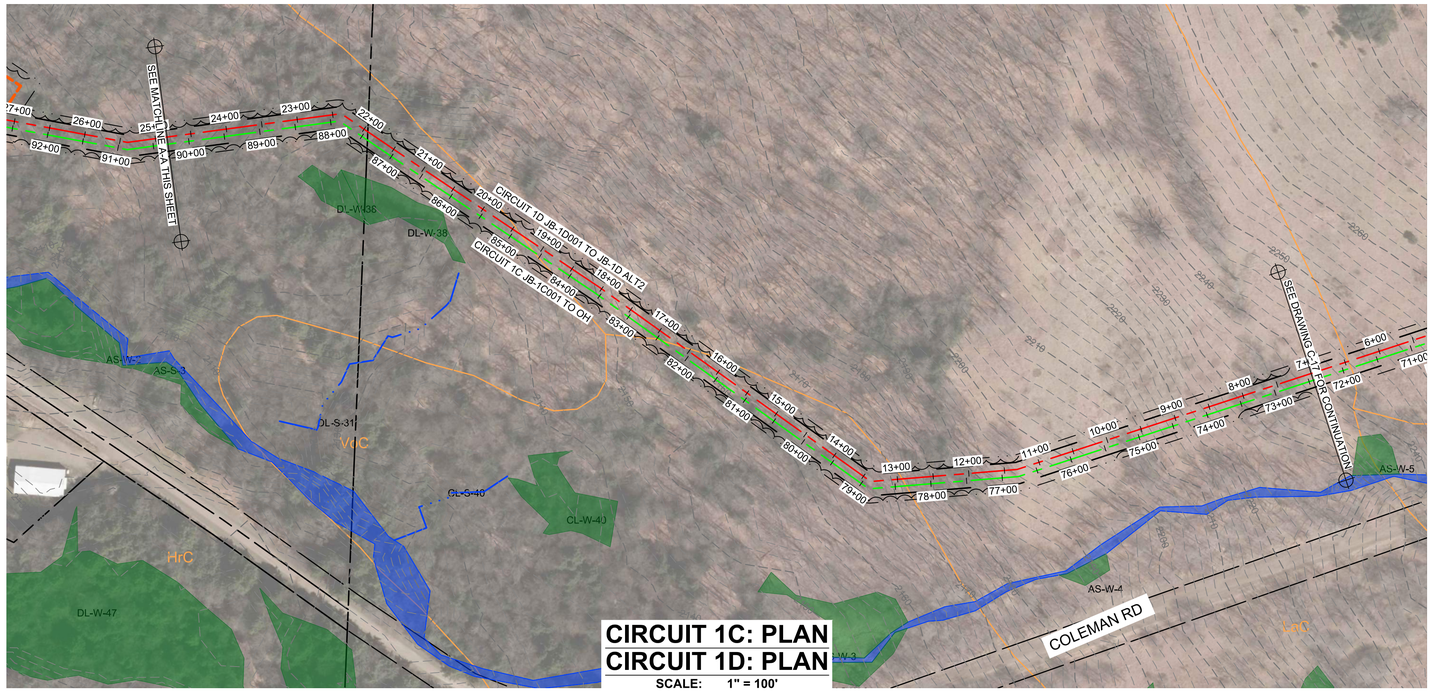

CIRCUIT 1C: PLAN
CIRCUIT 1D: PLAN
SCALE: 1" = 100'

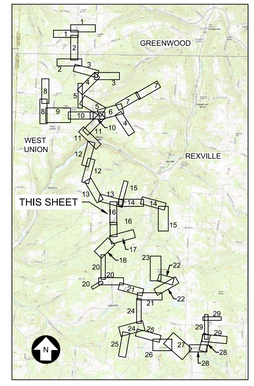

KEY MAP

100 0 100 200 FT
SCALE: 1" = 100'

2021.02.18
246409-C-1-29.dwg

PRELIMINARY NOT FOR CONSTRUCTION

UNDER NEW YORK STATE EDUCATION LAW ARTICLE 145 (ENGINEERING), SECTION 7209 (2), IT IS A VIOLATION OF THE LAW FOR ANY PERSON, UNLESS ACTING UNDER THE DIRECTION OF A LICENSED PROFESSIONAL ENGINEER, TO ALTER THIS DOCUMENT.

TRC
249 Western Avenue
Augusta, ME 04330

PROJECT NO: 246409

REV	DESCRIPTION	DATE	DES	CHK	APP
D	PERMIT AMENDMENT	12/18/20	JWH	RAY	AMW
C	ISSUED FOR CLIENT REVIEW	3/2/18	TRC	PMM	AMW
B	PRE-FINAL CLIENT REVIEW	8/4/17	CMH	PMM	AW
A	ISSUED FOR CLIENT REVIEW	04/17	CMH	PMM	AW

PMM DESIGNED
CMH DRAWN
AW CHECKED
AJW APPROVED
REVIEW 1
REVIEW 2

CIRCUITS 1C & 1D
PLAN
EIGHT POINT WIND ENERGY CENTER
EIGHT POINT WIND, LLC
GREENWOOD / WEST UNION NEW YORK


03/17 DATE
AS NOTED SCALE

TRC


C-16

REV. D

Call 811 before you dig

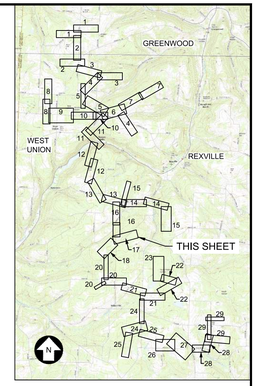

KEY MAP

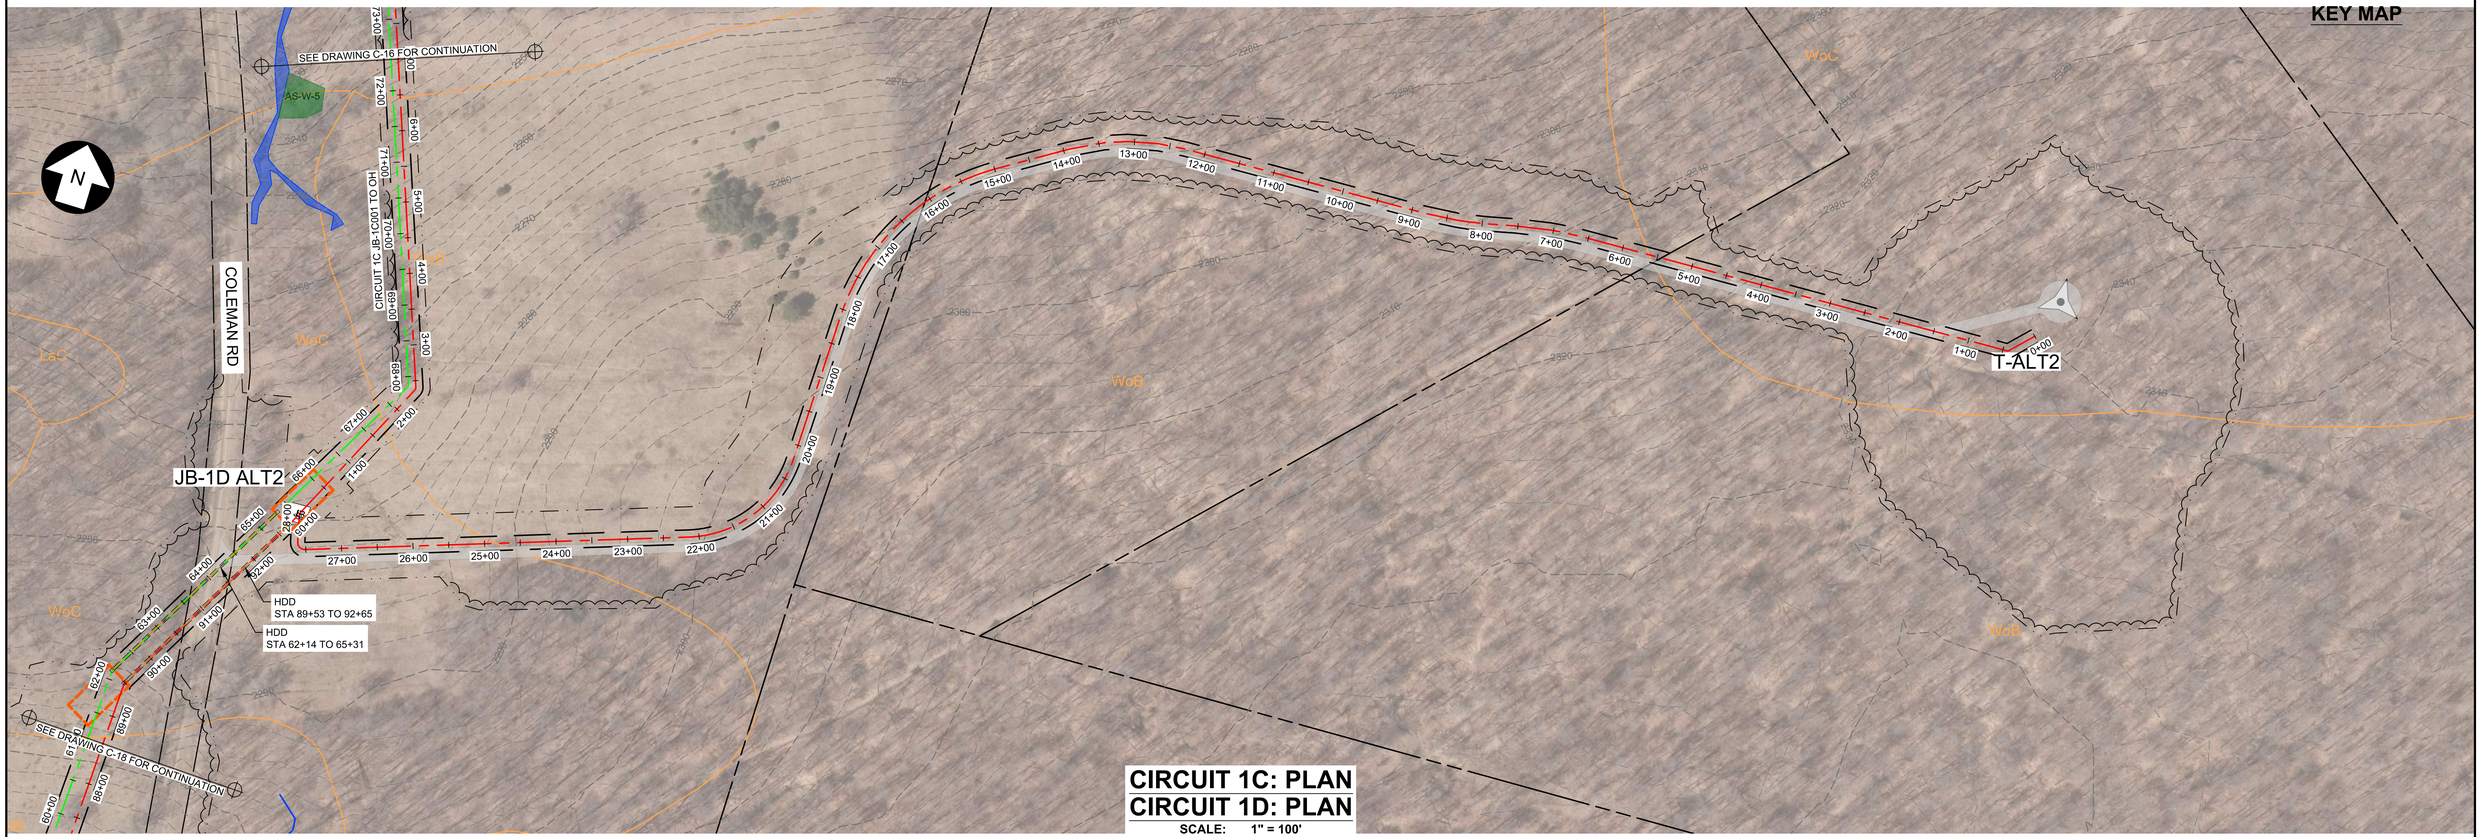

CIRCUIT 1C: PLAN
CIRCUIT 1D: PLAN

SCALE: 1" = 100'

Dig Safely. Call 811 before you dig

100 0 100 200 FT

SCALE: 1" = 100'

PRELIMINARY NOT FOR CONSTRUCTION

UNDER NEW YORK STATE EDUCATION LAW ARTICLE 145 (ENGINEERING), SECTION 7209 (2), IT IS A VIOLATION OF THE LAW FOR ANY PERSON, UNLESS ACTING UNDER THE DIRECTION OF A LICENSED PROFESSIONAL ENGINEER, TO ALTER THIS DOCUMENT.

TRC
249 Western Avenue
Augusta, ME 04330

PROJECT NO: 246409

REV	DESCRIPTION	DATE	DES	CHK	APP
D	PERMIT AMENDMENT	12/18/20	JWH	RAY	AMW
C	ISSUED FOR CLIENT REVIEW	3/2/18	TRC	PMM	AMW
B	PRE-FINAL CLIENT REVIEW	8/4/17	CMH	PMM	AW
A	ISSUED FOR CLIENT REVIEW	04/17	CMH	PMM	AW

PMM DESIGNED
CMH DRAWN
AW CHECKED
AJW APPROVED
REVIEW 1
REVIEW 2

CIRCUITS 1C & 1D
PLAN
EIGHT POINT WIND ENERGY CENTER
EIGHT POINT WIND, LLC
GREENWOOD / WEST UNION NEW YORK


03/17 DATE
AS NOTED SCALE

TRC


C-17

REV. D

246409-C-1-29.dwg 2021.02.18

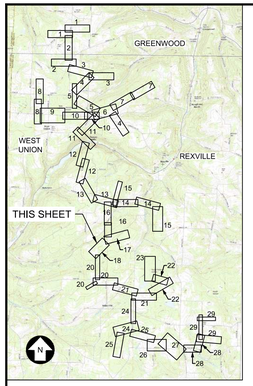

KEY MAP

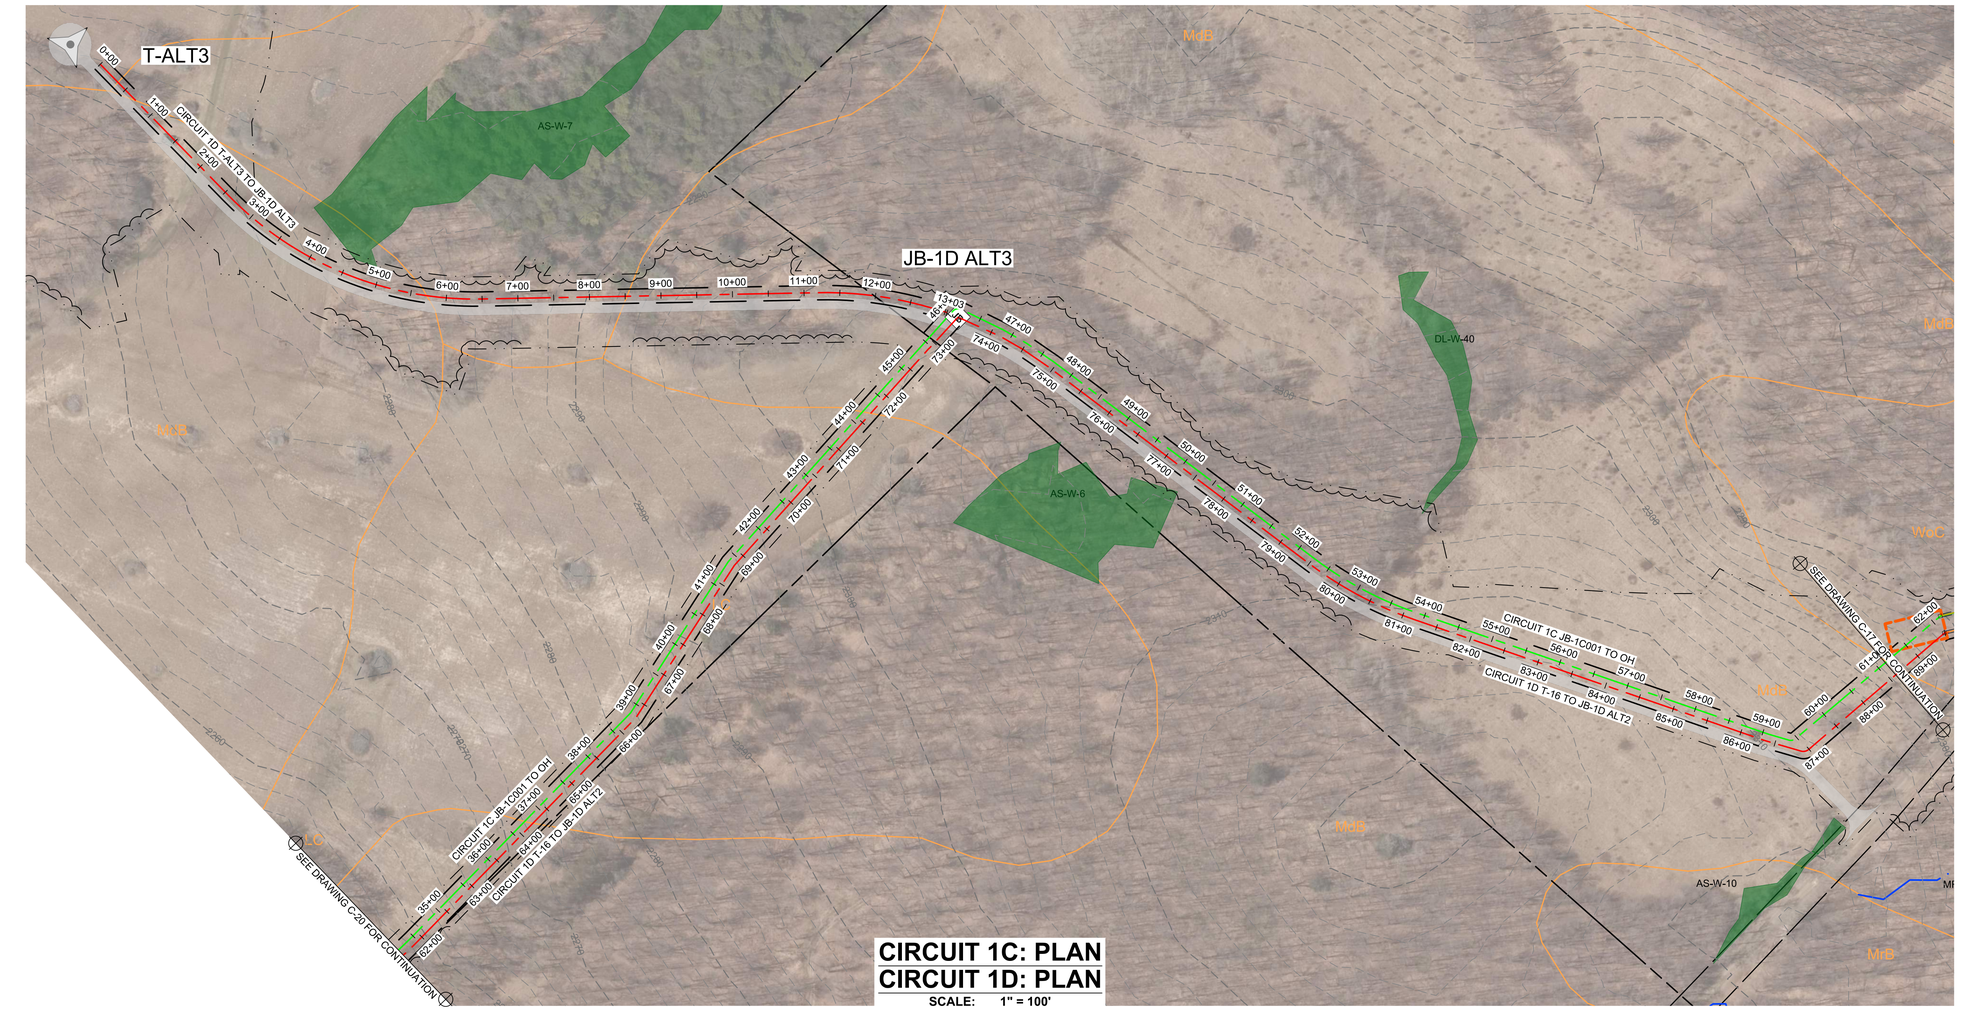

CIRCUIT 1C: PLAN
CIRCUIT 1D: PLAN
SCALE: 1" = 100'

100 0 100 200 FT
SCALE: 1" = 100'

PRELIMINARY NOT FOR CONSTRUCTION

UNDER NEW YORK STATE EDUCATION LAW ARTICLE 145 (ENGINEERING), SECTION 7209 (2), IT IS A VIOLATION OF THE LAW FOR ANY PERSON, UNLESS ACTING UNDER THE DIRECTION OF A LICENSED PROFESSIONAL ENGINEER, TO ALTER THIS DOCUMENT.

TRC
249 Western Avenue
Augusta, ME 04330

PROJECT NO: 246409

REV	DESCRIPTION	DATE	DES	CHK	APP
D	PERMIT AMENDMENT	02/12/21	JWH	RAY	AMW
C	ISSUED FOR CLIENT REVIEW	3/2/18	TRC	PMM	AMW
B	PRE-FINAL CLIENT REVIEW	8/4/17	CMH	PMM	AW
A	ISSUED FOR CLIENT REVIEW	04/17	CMH	PMM	AW

PMM DESIGNED
CMH DRAWN
AW CHECKED
AJW APPROVED
REVIEW 1
REVIEW 2

CIRCUITS 1C & 1D
PLAN
EIGHT POINT WIND ENERGY CENTER
EIGHT POINT WIND, LLC
GREENWOOD / WEST UNION NEW YORK

03/17 DATE
AS NOTED SCALE

TRC

C-18

REV. D

Call 811 before you dig

246409-C-1-29.dwg 2021.02.18

THIS SHEET INTENTIONALLY LEFT BLANK

TRC
249 Western Avenue
Augusta, ME 04330

PROJECT NO: 246409

REV	DESCRIPTION	DATE	DES	CHK	APP
D	PERMIT AMENDMENT	02/12/21	JWH	PMM	AMW
C	ISSUED FOR CLIENT REVIEW	3/2/18	TRC	PMM	AMW
B	PRE-FINAL CLIENT REVIEW	8/4/17	CMH	PMM	AW
A	ISSUED FOR CLIENT REVIEW	04/17	CMH	PMM	AW

PMM DESIGNED
CMH DRAWN
AW CHECKED
AJW APPROVED
REVIEW 1
REVIEW 2

EIGHT POINT WIND ENERGY CENTER
EIGHT POINT WIND, LLC
GREENWOOD / WEST UNION NEW YORK


03/17 DATE
AS NOTED SCALE

TRC

C-19


REV. D

246409-C-1-29.dwg 2021.02.18

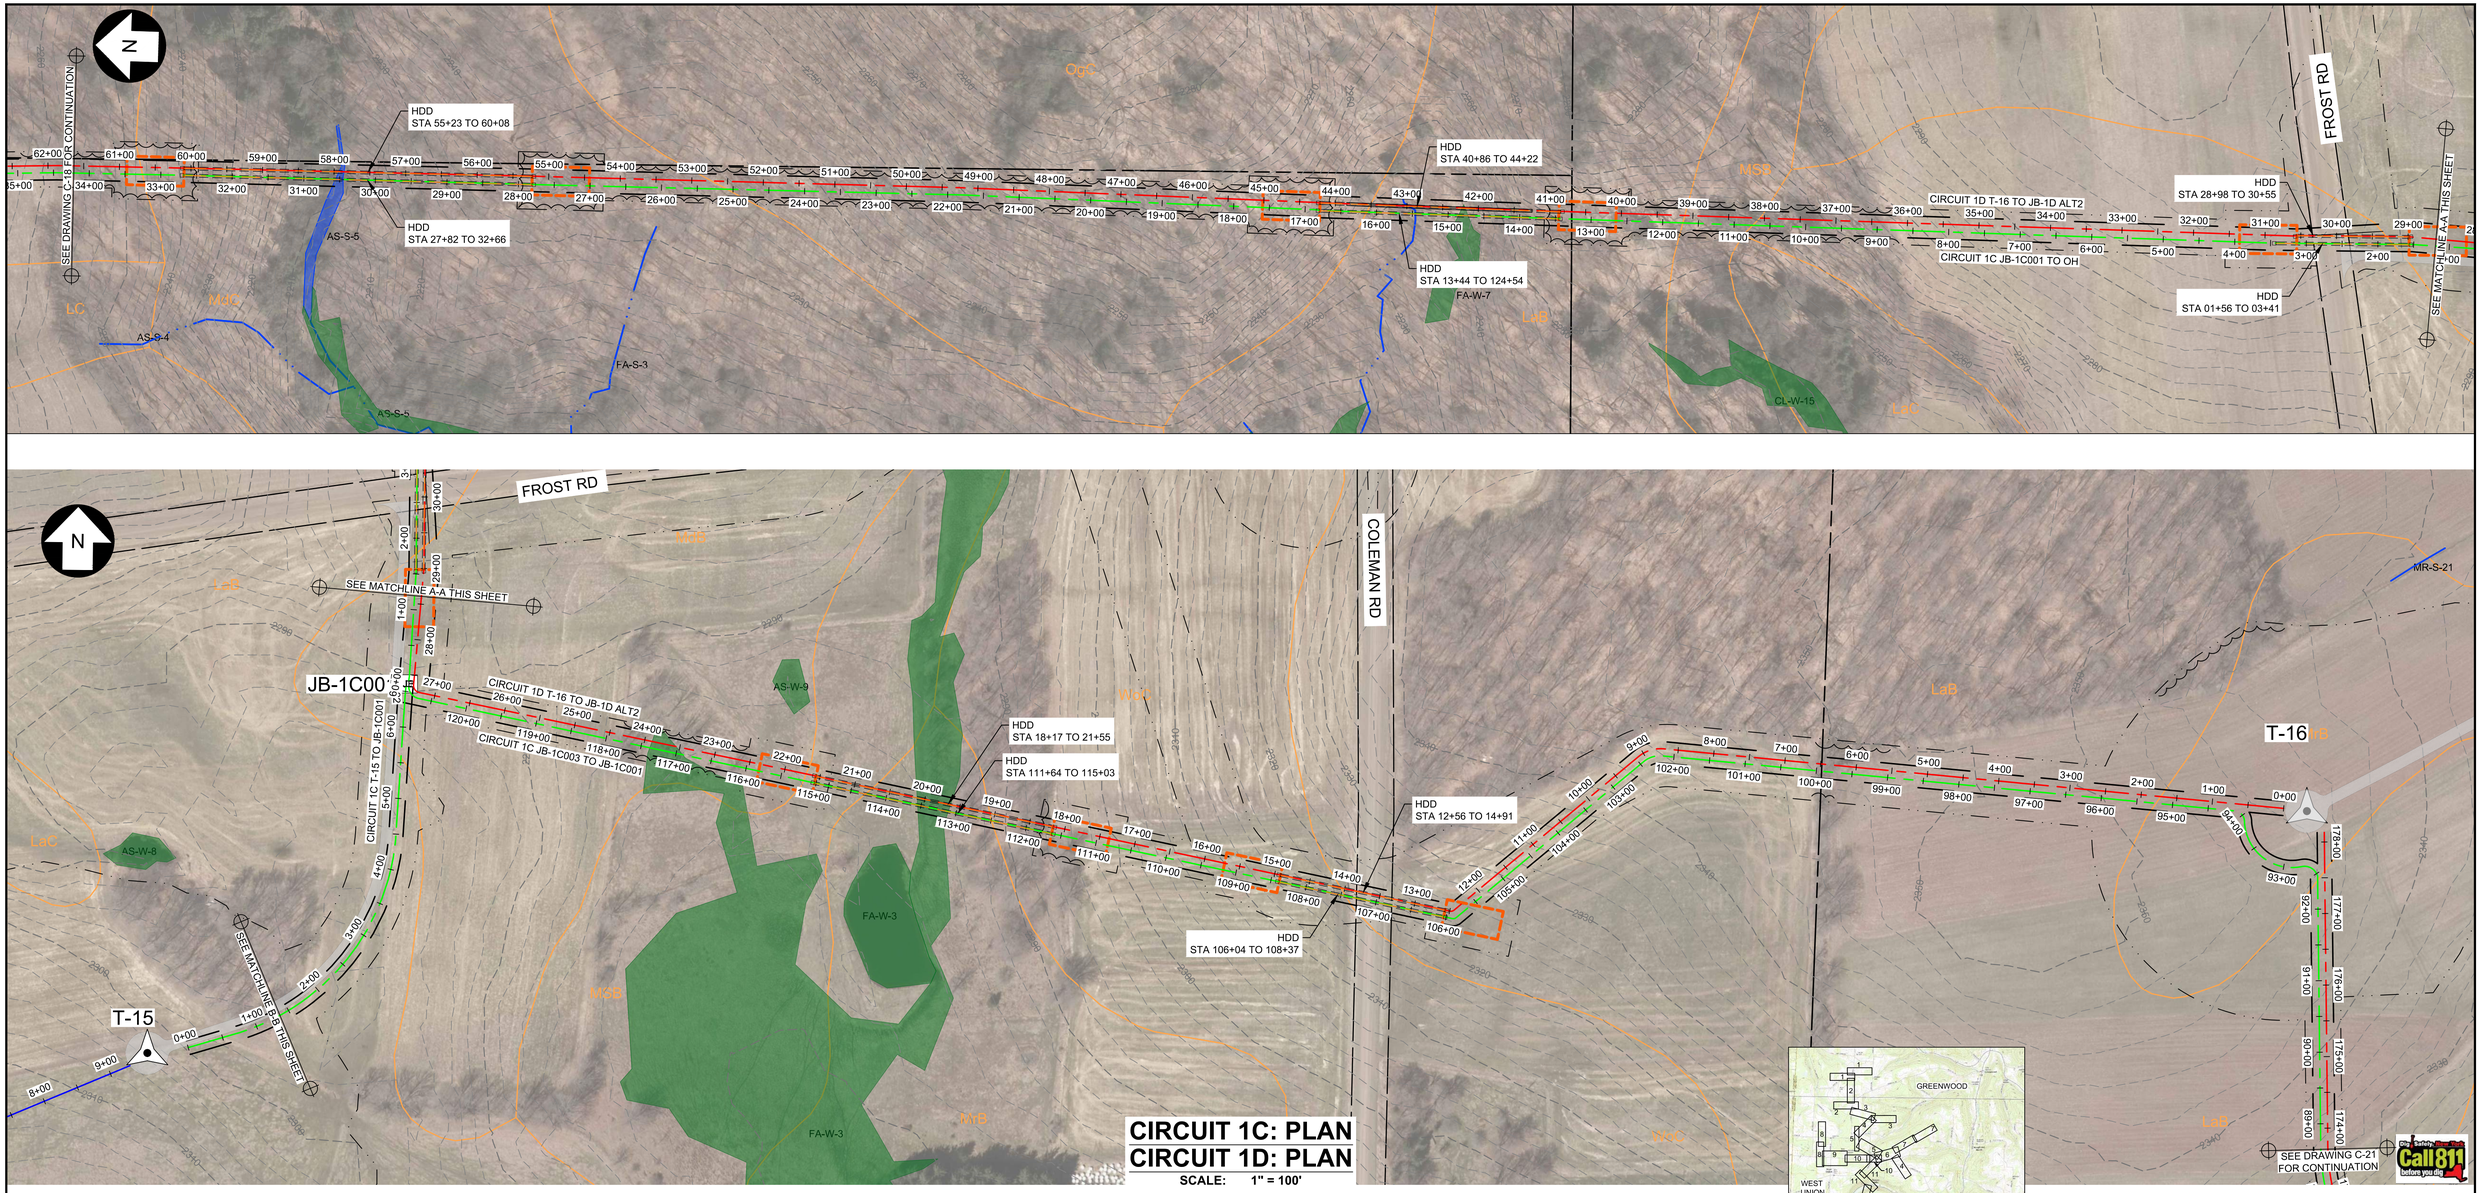


CIRCUIT 1C: PLAN
CIRCUIT 1D: PLAN

SCALE: 1" = 100'

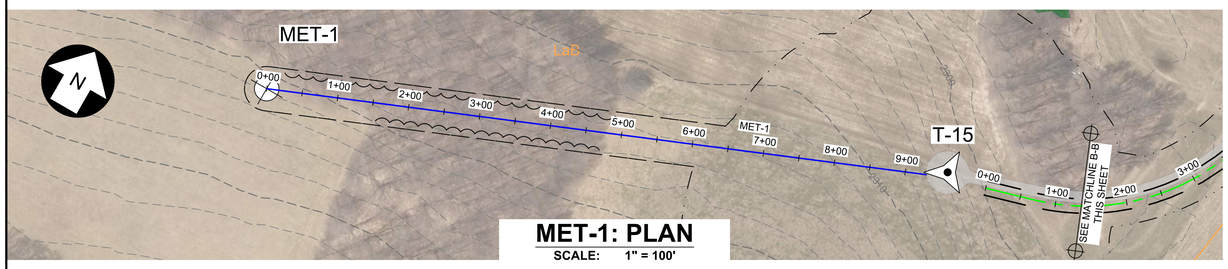

MET-1: PLAN

SCALE: 1" = 100'

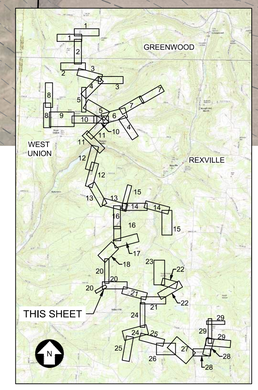

KEY MAP

100 0 100 200 FT

SCALE: 1" = 100'

PRELIMINARY NOT FOR CONSTRUCTION

UNDER NEW YORK STATE EDUCATION LAW ARTICLE 145 (ENGINEERING), SECTION 7209 (2), IT IS A VIOLATION OF THE LAW FOR ANY PERSON, UNLESS ACTING UNDER THE DIRECTION OF A LICENSED PROFESSIONAL ENGINEER, TO ALTER THIS DOCUMENT.

TRC
249 Western Avenue
Augusta, ME 04330

PROJECT NO: 246409

REV	DESCRIPTION	DATE	DES	CHK	APP
D	PERMIT AMENDMENT	02/12/21	JWH	RAY	AMW
C	ISSUED FOR CLIENT REVIEW	3/2/18	TRC	PMM	AMW
B	PRE-FINAL CLIENT REVIEW	8/4/17	CMH	PMM	AW
A	ISSUED FOR CLIENT REVIEW	04/17	CMH	PMM	AW

PMM DESIGNED
CMH DRAWN
AW CHECKED
AJW APPROVED
REVIEW 1
REVIEW 2

CIRCUITS 1C, 1D, AND MET
PLAN
EIGHT POINT WIND ENERGY CENTER
EIGHT POINT WIND, LLC
GREENWOOD / WEST UNION NEW YORK

03/17 DATE
AS NOTED SCALE

TRC

C-20

REV. D

2021.02.18
246409-C-1-29.dwg