
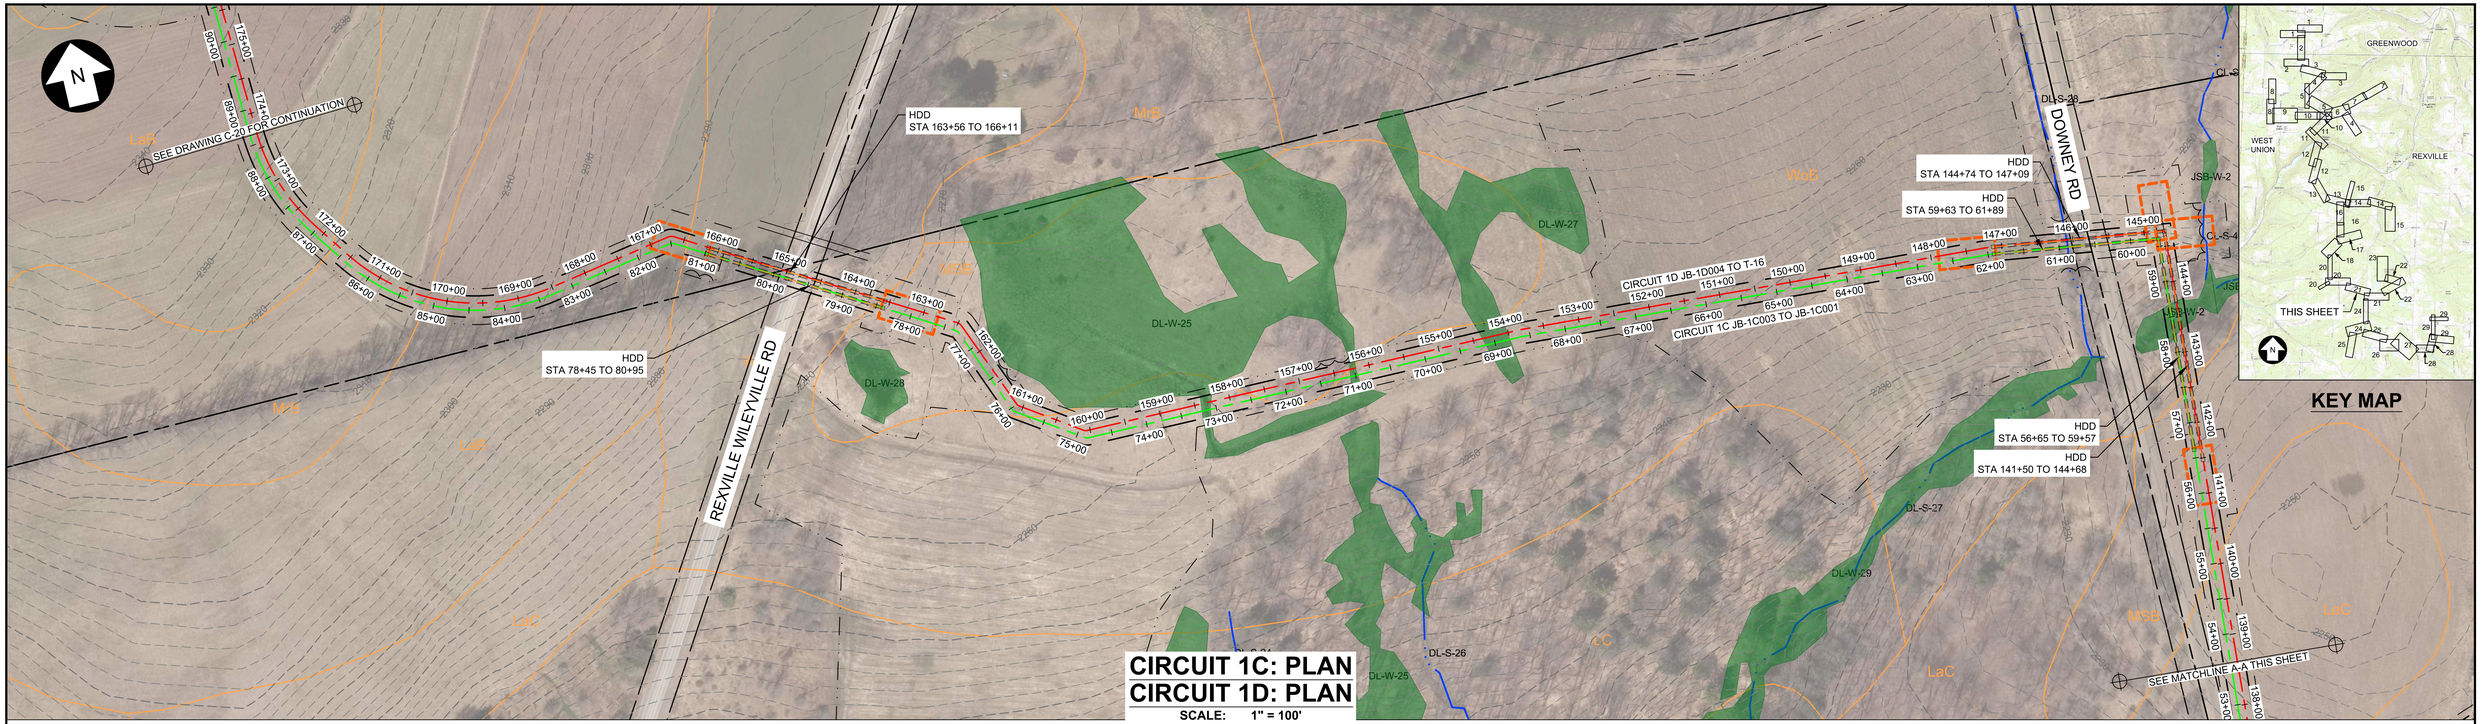


CIRCUIT 1C: PLAN
CIRCUIT 1D: PLAN

SCALE: 1" = 100'

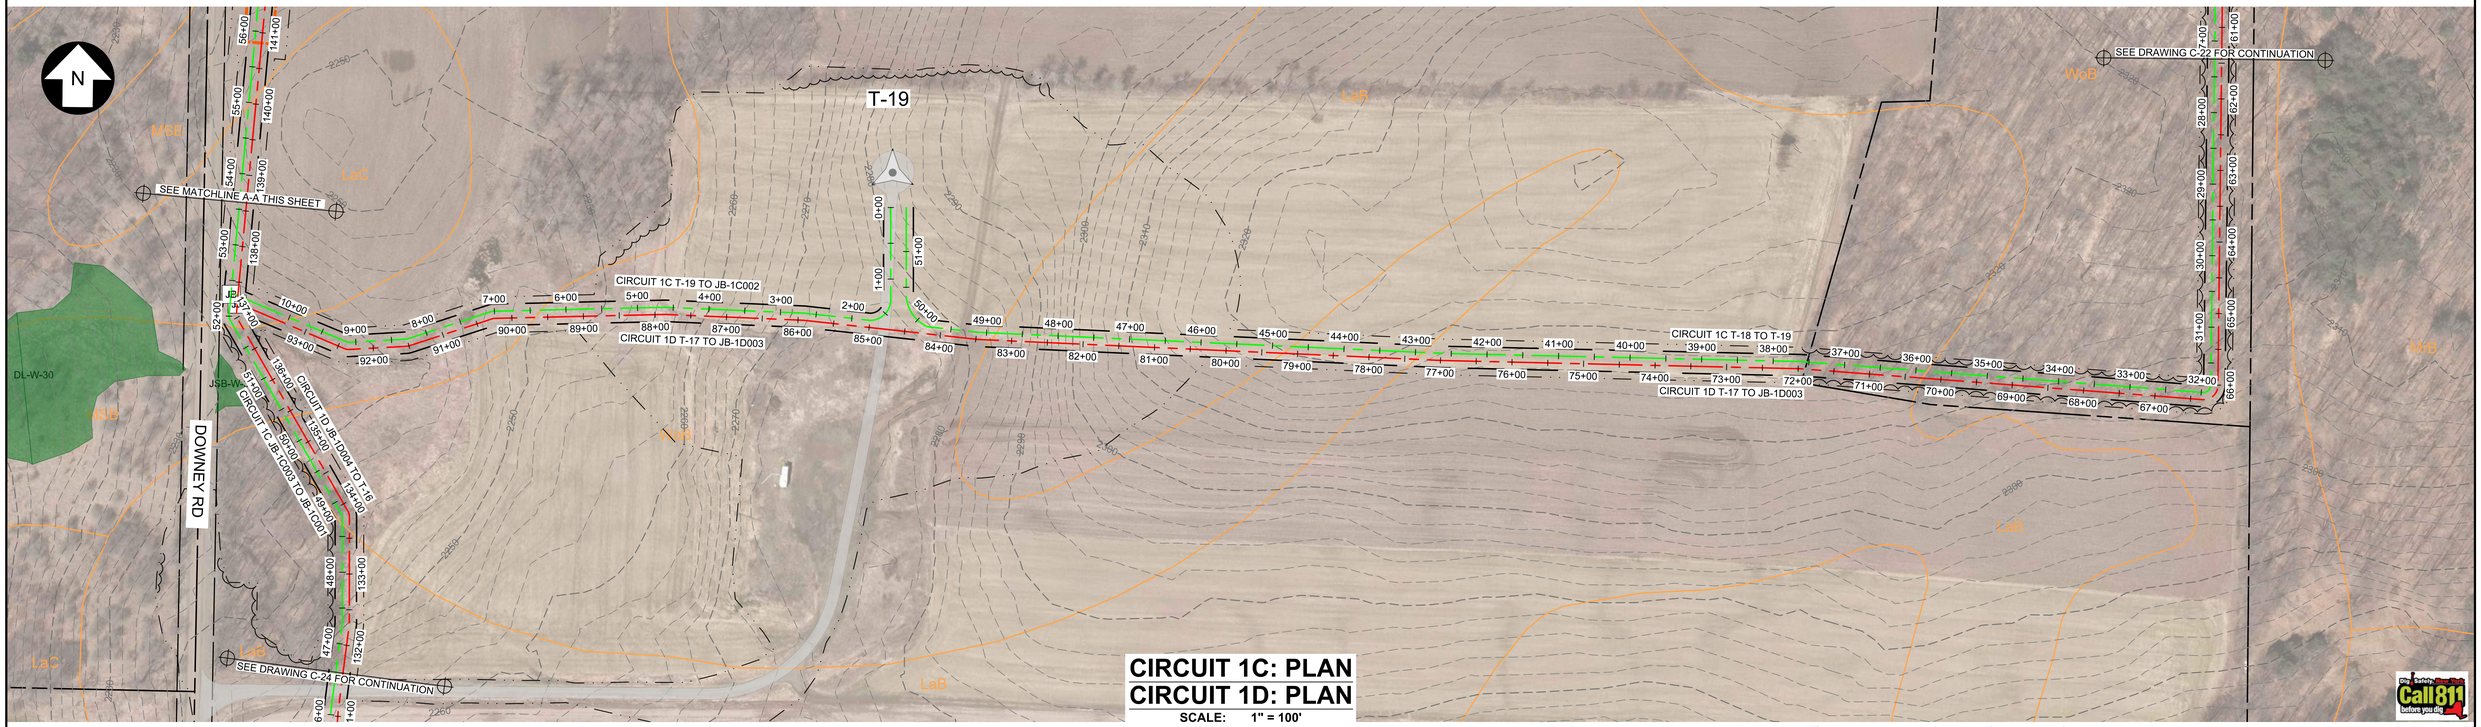

CIRCUIT 1C: PLAN
CIRCUIT 1D: PLAN

SCALE: 1" = 100'

100 0 100 200 FT

SCALE: 1" = 100'

PRELIMINARY NOT FOR CONSTRUCTION

UNDER NEW YORK STATE EDUCATION LAW ARTICLE 145 (ENGINEERING), SECTION 7209 (2), IT IS A VIOLATION OF THE LAW FOR ANY PERSON, UNLESS ACTING UNDER THE DIRECTION OF A LICENSED PROFESSIONAL ENGINEER, TO ALTER THIS DOCUMENT.

TRC
249 Western Avenue
Augusta, ME 04330

PROJECT NO: 246409

REV	DESCRIPTION	DATE	DES	CHK	APP
D	PERMIT AMENDMENT	02/12/21	JWH	RAY	AMW
C	ISSUED FOR CLIENT REVIEW	3/2/18	TRC	PMM	AMW
B	PRE-FINAL CLIENT REVIEW	8/4/17	CMH	PMM	AW
A	ISSUED FOR CLIENT REVIEW	04/17	CMH	PMM	AW


PMM DESIGNED
CMH DRAWN
AW CHECKED
AJW APPROVED
REVIEW 1
REVIEW 2

03/17 DATE
AS NOTED SCALE

CIRCUITS 1C & 1D
PLAN
EIGHT POINT WIND ENERGY CENTER
EIGHT POINT WIND, LLC
GREENWOOD / WEST UNION NEW YORK

TRC C-21 REV. D


246409-C-1-29.dwg 2021.02.18

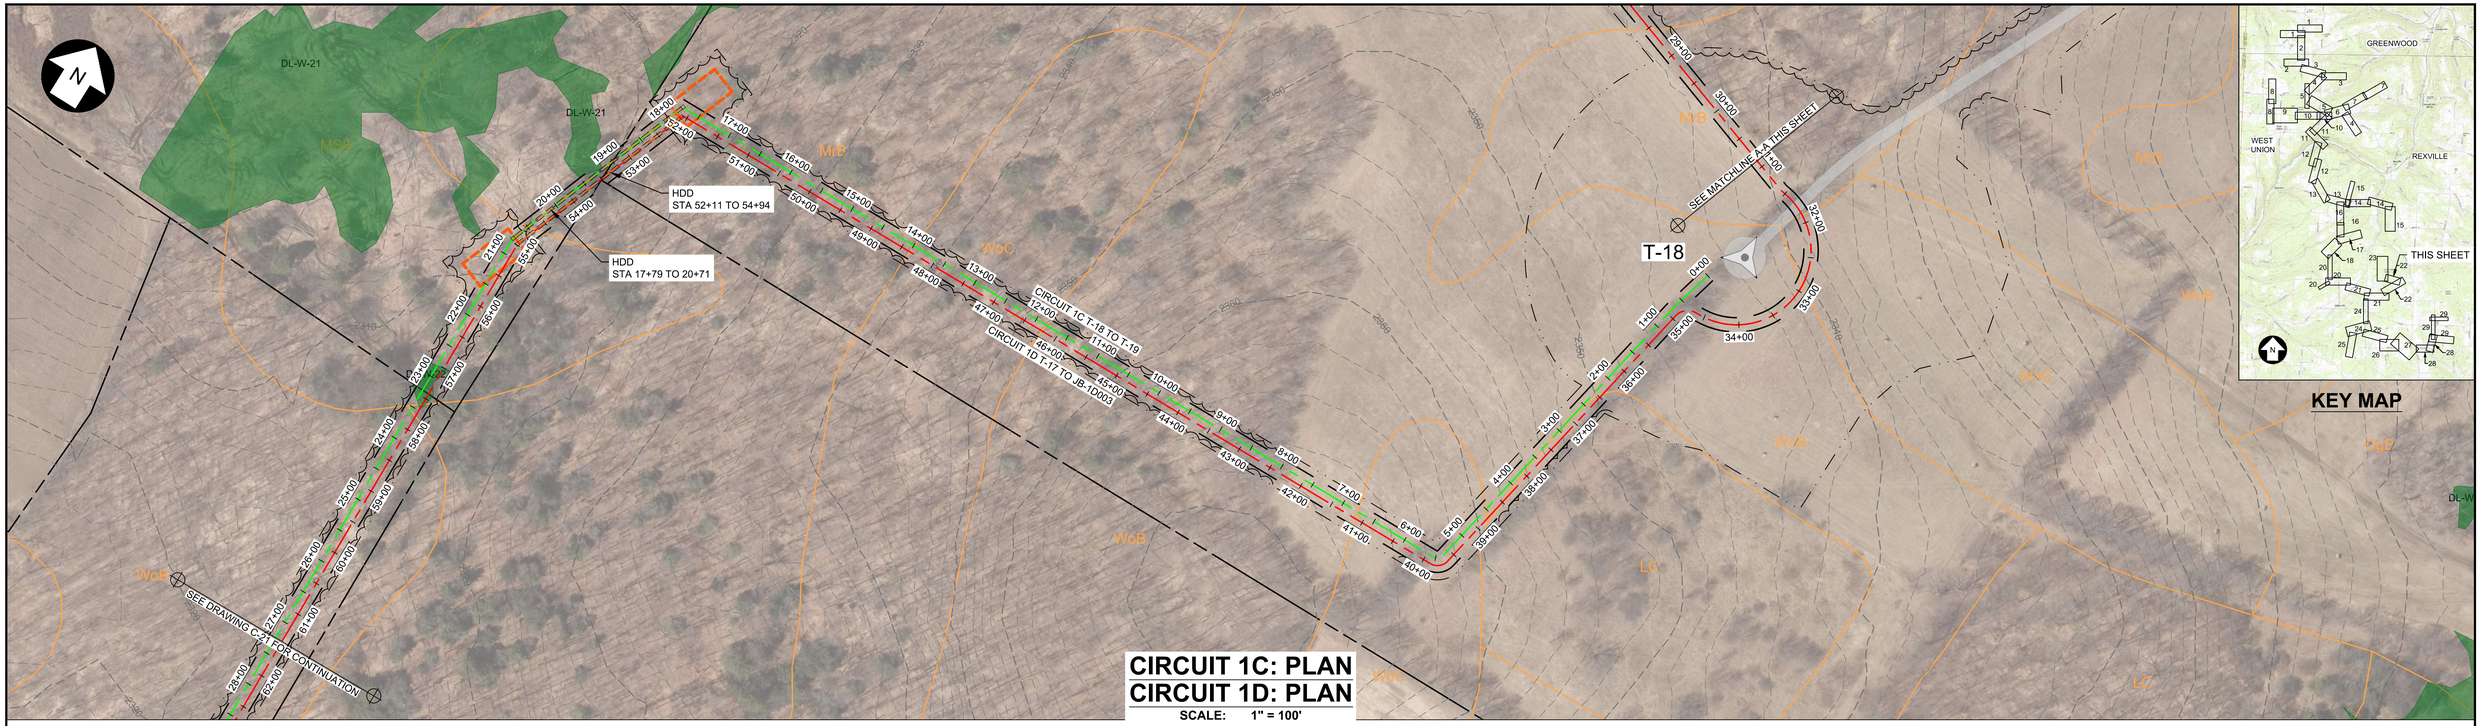

KEY MAP

CIRCUIT 1C: PLAN
CIRCUIT 1D: PLAN

SCALE: 1" = 100'

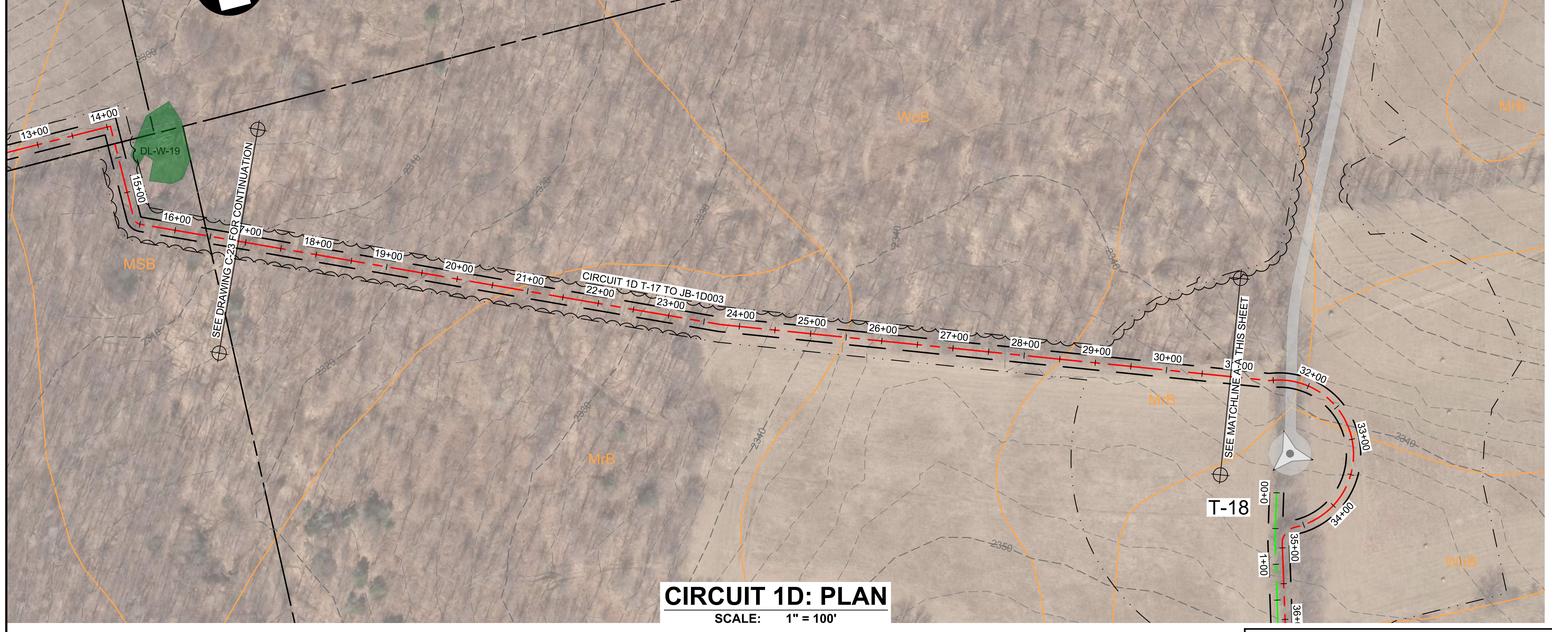

CIRCUIT 1D: PLAN

SCALE: 1" = 100'

100 0 100 200 FT

SCALE: 1" = 100'

2021.02.18

246409-C-1-29.dwg

PRELIMINARY NOT FOR CONSTRUCTION

UNDER NEW YORK STATE EDUCATION LAW ARTICLE 145 (ENGINEERING), SECTION 7209 (2), IT IS A VIOLATION OF THE LAW FOR ANY PERSON, UNLESS ACTING UNDER THE DIRECTION OF A LICENSED PROFESSIONAL ENGINEER, TO ALTER THIS DOCUMENT.

TRC
249 Western Avenue
Augusta, ME 04330

PROJECT NO: 246409

REV	DESCRIPTION	DATE	DES	CHK	APP
D	PERMIT AMENDMENT	02/12/21	JWH	RAY	AMW
C	ISSUED FOR CLIENT REVIEW	3/2/18	TRC	PMM	AMW
B	PRE-FINAL CLIENT REVIEW	8/4/17	CMH	PMM	AW
A	ISSUED FOR CLIENT REVIEW	04/17	CMH	PMM	AW

PMM DESIGNED
CMH DRAWN
AW CHECKED
AJW APPROVED
REVIEW 1
REVIEW 2


CIRCUIT 1D
PLAN
EIGHT POINT WIND ENERGY CENTER
EIGHT POINT WIND, LLC
GREENWOOD / WEST UNION NEW YORK

03/17 DATE
AS NOTED SCALE

TRC

C-22

REV. D

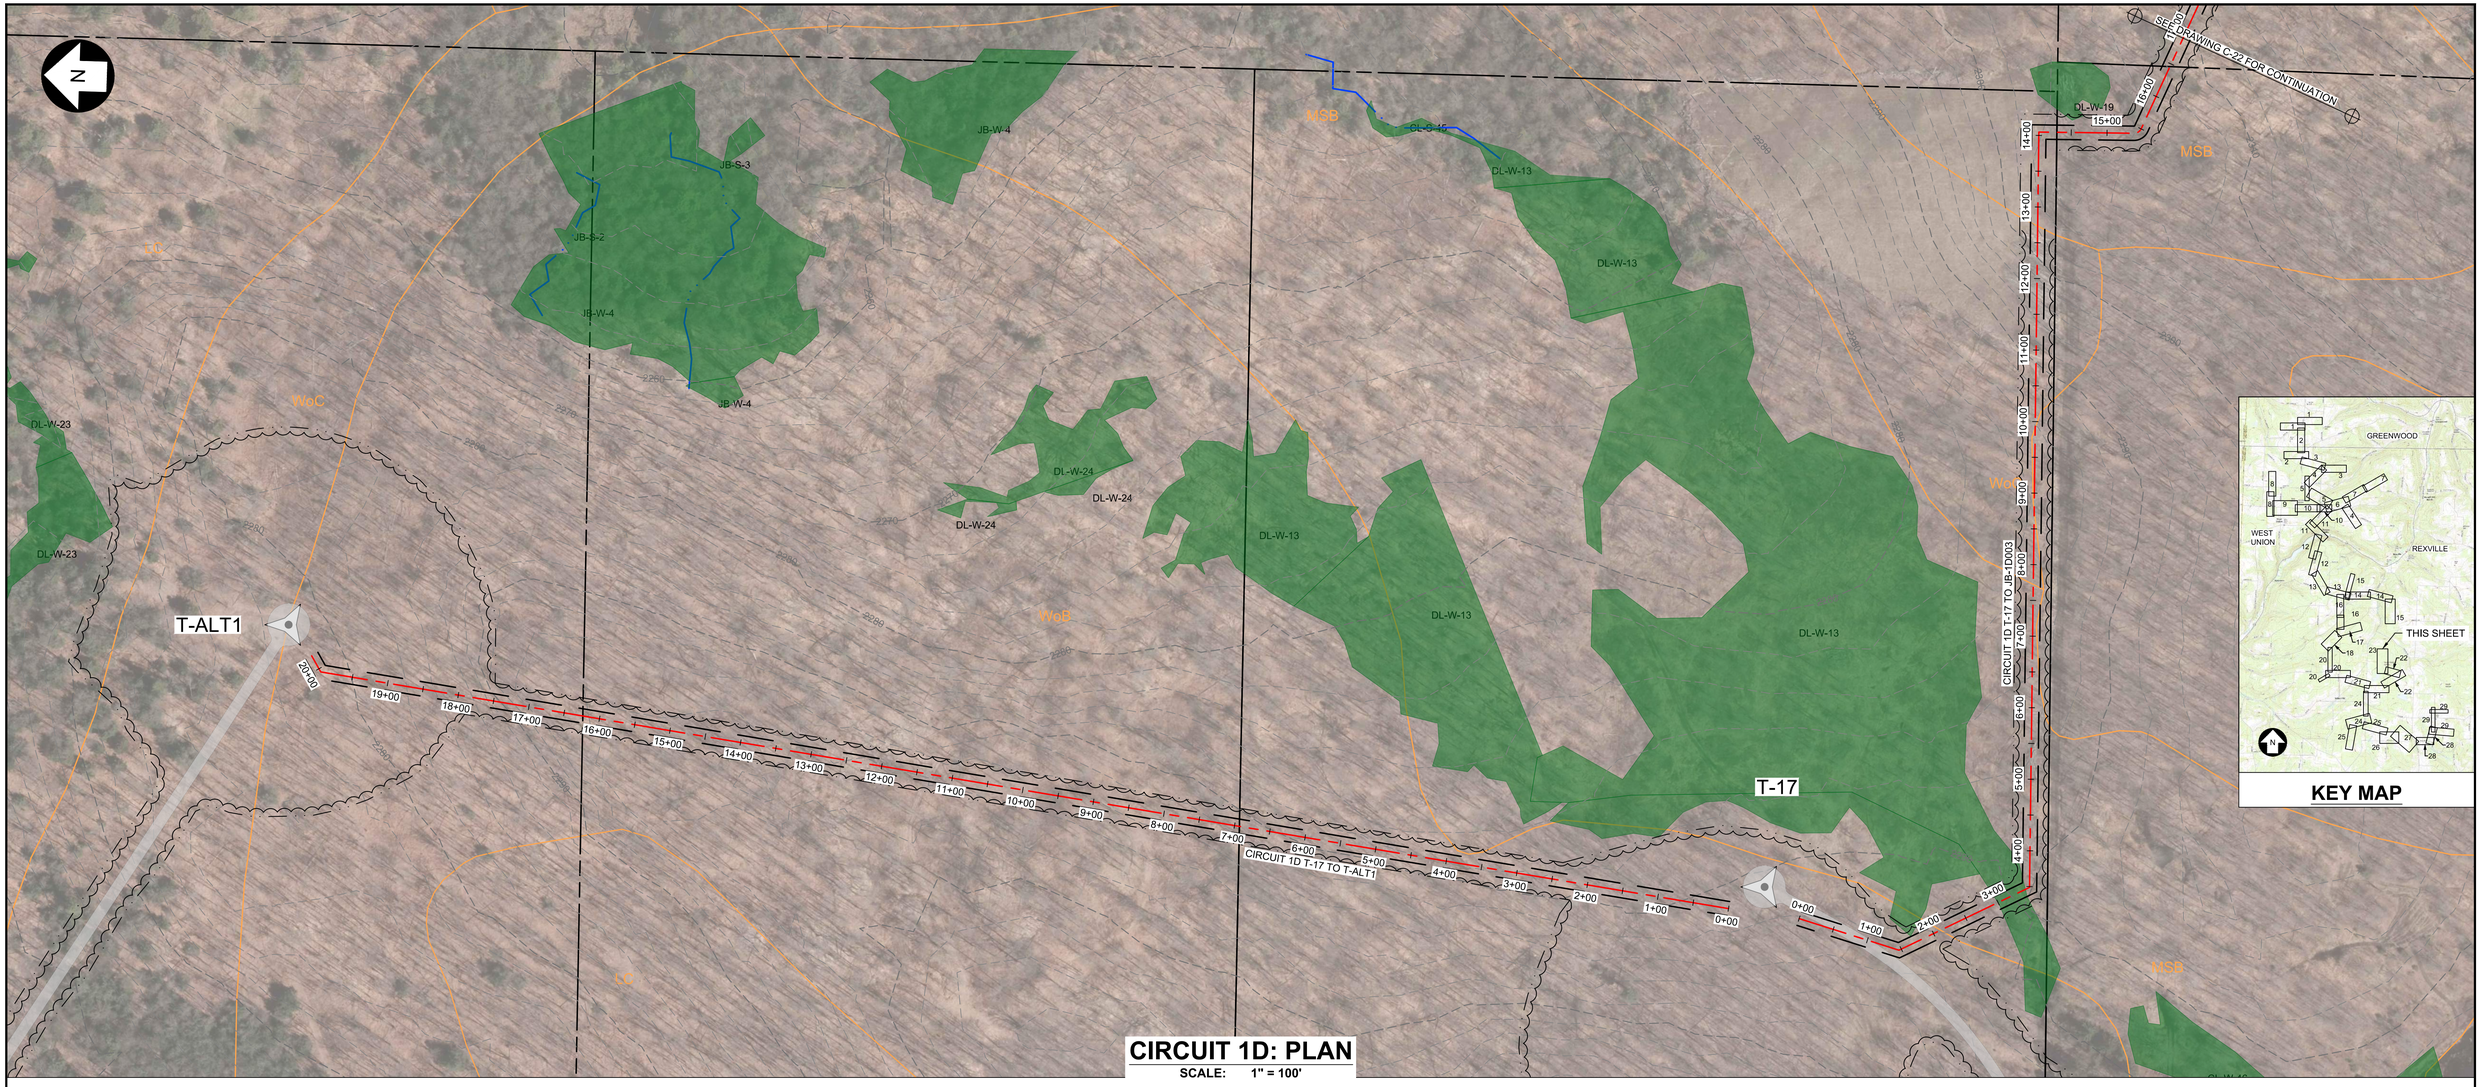

CIRCUIT 1D: PLAN

SCALE: 1" = 100'

100 0 100 200 FT

SCALE: 1" = 100'

PRELIMINARY NOT FOR CONSTRUCTION

UNDER NEW YORK STATE EDUCATION LAW ARTICLE 145 (ENGINEERING), SECTION 7209 (2), IT IS A VIOLATION OF THE LAW FOR ANY PERSON, UNLESS ACTING UNDER THE DIRECTION OF A LICENSED PROFESSIONAL ENGINEER, TO ALTER THIS DOCUMENT.

TRC
249 Western Avenue
Augusta, ME 04330

PROJECT NO: 246409

REV	DESCRIPTION	DATE	DES	CHK	APP
D	PERMIT AMENDMENT	02/12/21	JWH	RAY	AMW
C	ISSUED FOR CLIENT REVIEW	3/2/18	TRC	PMM	AMW
B	PRE-FINAL CLIENT REVIEW	8/4/17	CMH	PMM	AW
A	ISSUED FOR CLIENT REVIEW	04/17	CMH	PMM	AW

PMM DESIGNED
CMH DRAWN
AW CHECKED
AJW APPROVED
REVIEW 1
REVIEW 2

CIRCUIT 1D
PLAN
EIGHT POINT WIND ENERGY CENTER
EIGHT POINT WIND, LLC
GREENWOOD / WEST UNION NEW YORK


03/17 DATE
AS NOTED SCALE

TRC

C-23

REV. D

2021.02.18
246409-C-1-29.dwg

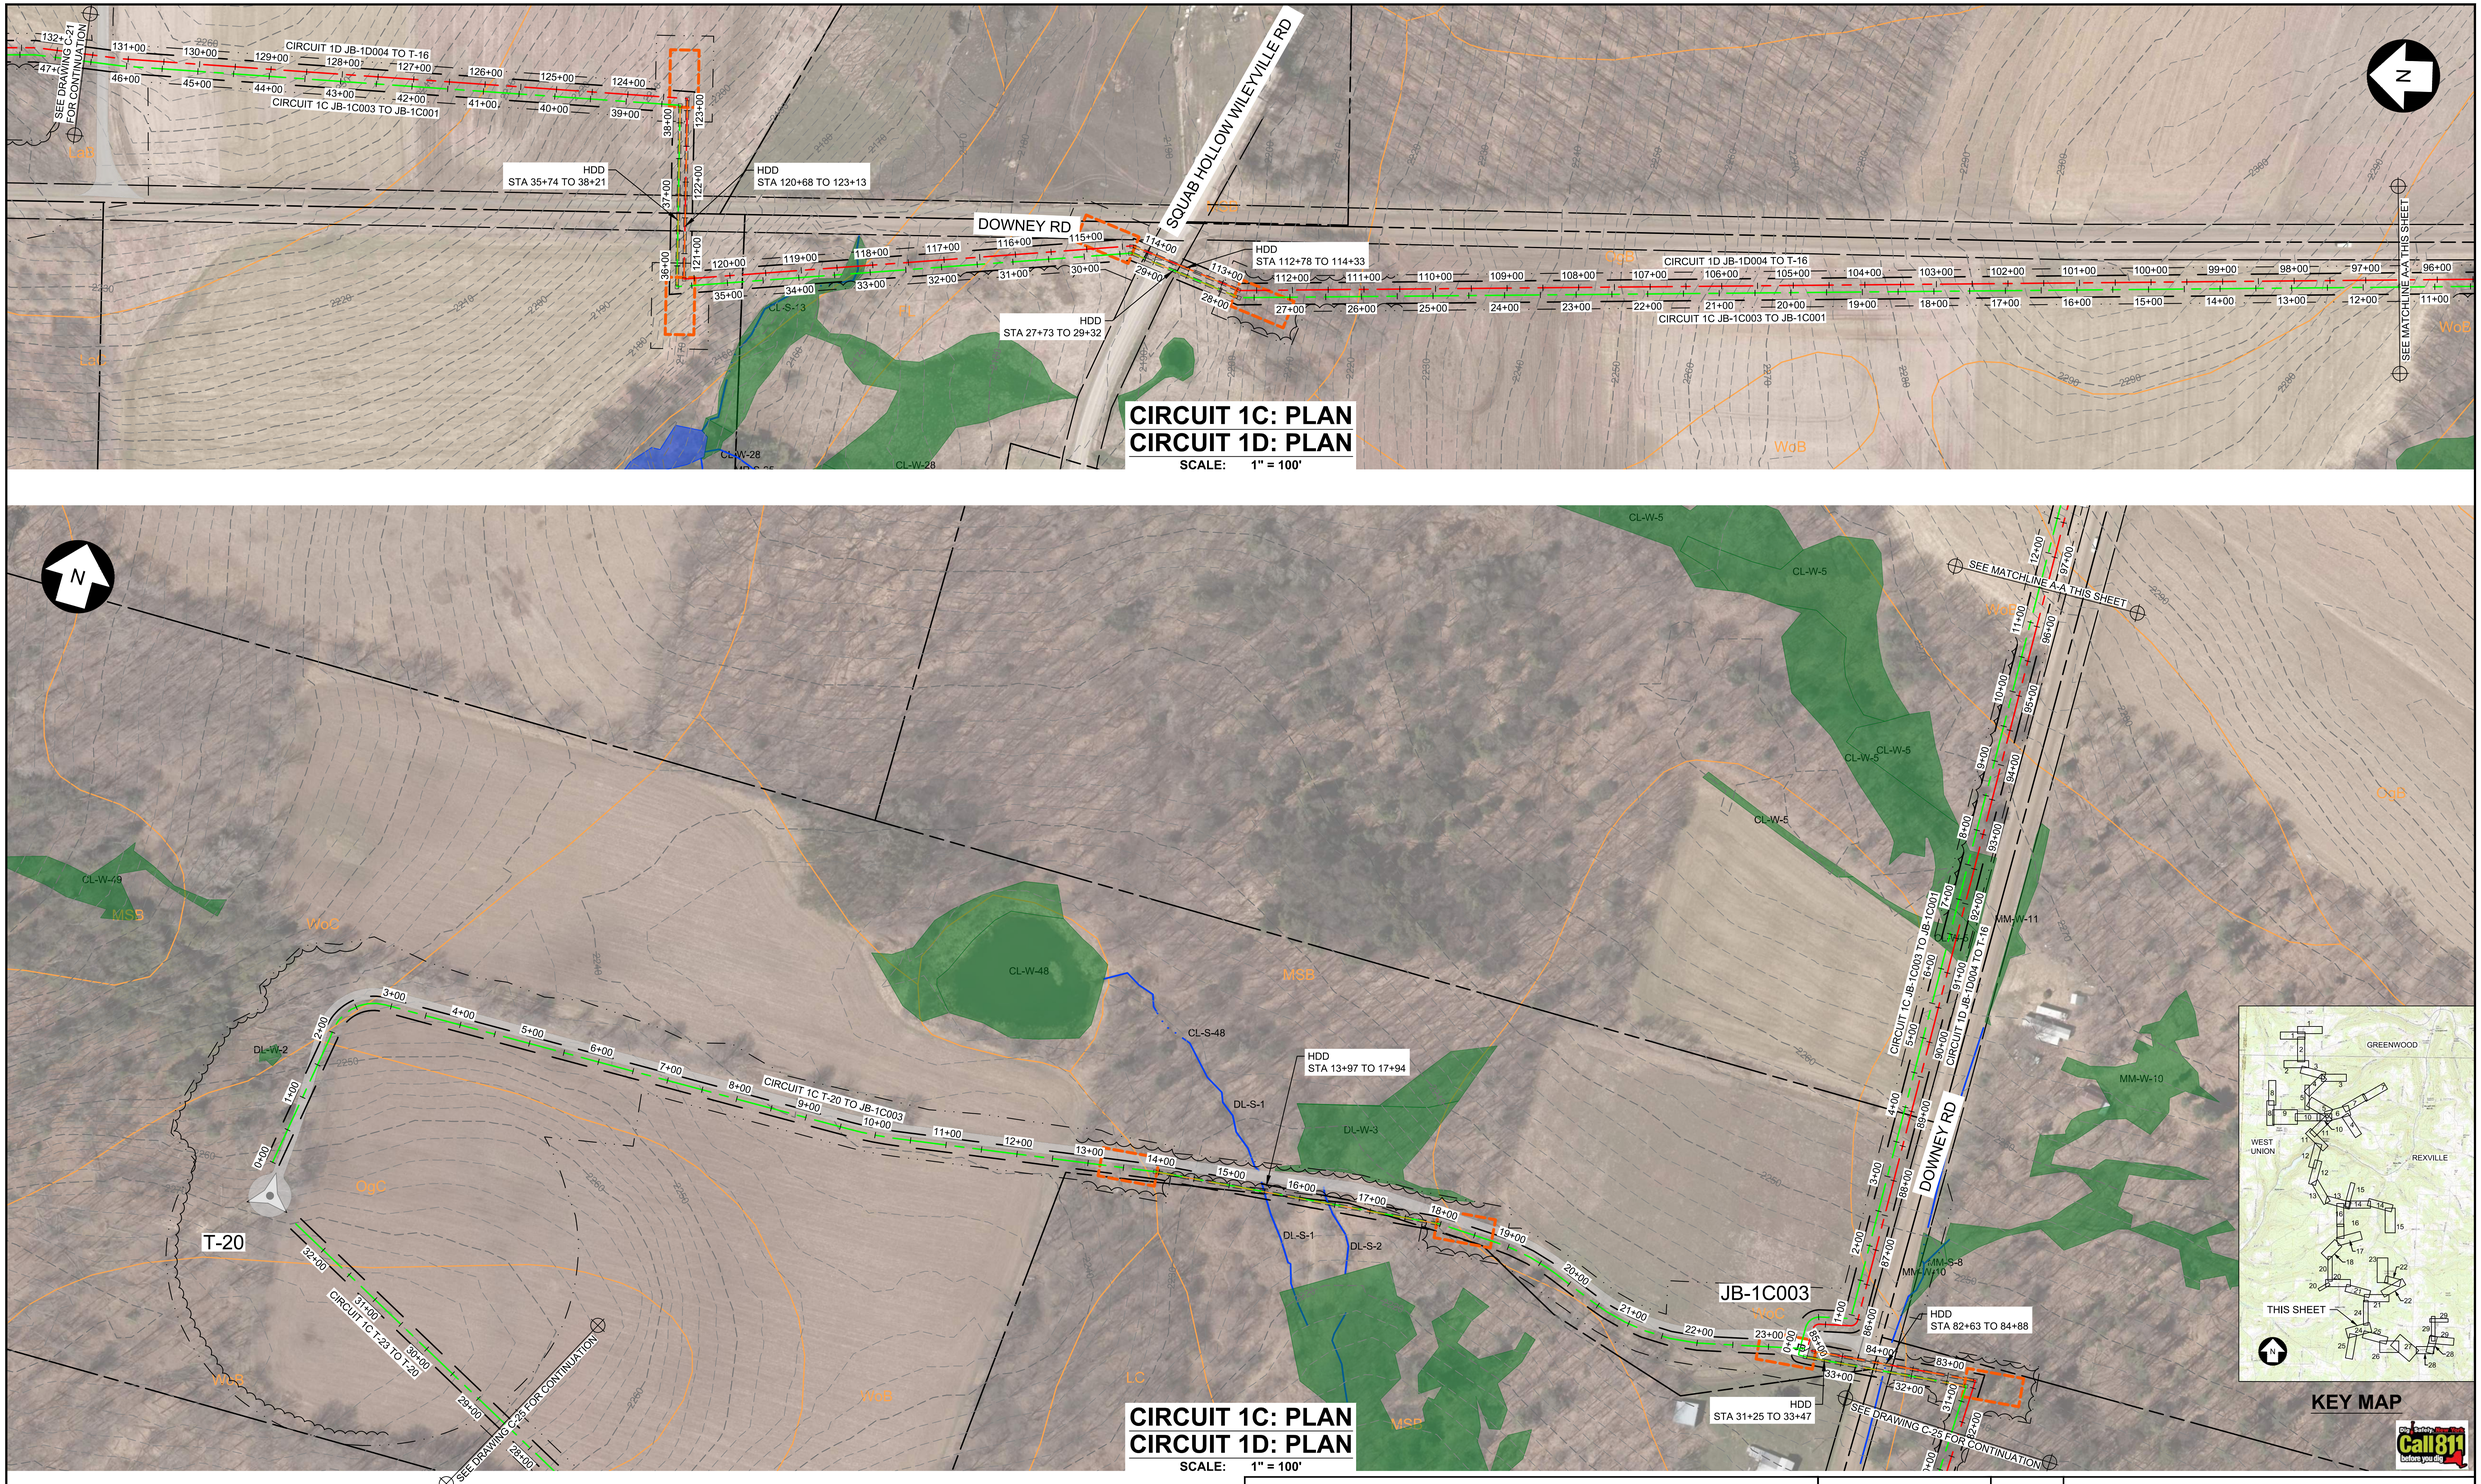

CIRCUIT 1C: PLAN
CIRCUIT 1D: PLAN

SCALE: 1" = 100'

100 0 100 200 FT

SCALE: 1" = 100'

PRELIMINARY NOT FOR CONSTRUCTION

UNDER NEW YORK STATE EDUCATION LAW ARTICLE 145 (ENGINEERING), SECTION 7209 (2), IT IS A VIOLATION OF THE LAW FOR ANY PERSON, UNLESS ACTING UNDER THE DIRECTION OF A LICENSED PROFESSIONAL ENGINEER, TO ALTER THIS DOCUMENT.

TRC
249 Western Avenue
Augusta, ME 04330

PROJECT NO: 246409

REV	DESCRIPTION	DATE	DES	CHK	APP
D	PERMIT AMENDMENT	02/12/21	JWH	RAY	AMW
C	ISSUED FOR CLIENT REVIEW	3/2/18	TRC	PMM	AMW
B	PRE-FINAL CLIENT REVIEW	8/4/17	CMH	PMM	AW
A	ISSUED FOR CLIENT REVIEW	04/17	CMH	PMM	AW

PMM	DESIGNED
CMH	DRAWN
AW	CHECKED
AJW	APPROVED
	REVIEW 1
	REVIEW 2


CIRCUIT 1C
PLAN
EIGHT POINT WIND ENERGY CENTER
EIGHT POINT WIND, LLC
GREENWOOD / WEST UNION NEW YORK

03/17 DATE
AS NOTED SCALE

TRC

C-24 REV. D

246409-C-1-29.dwg 2021.02.18

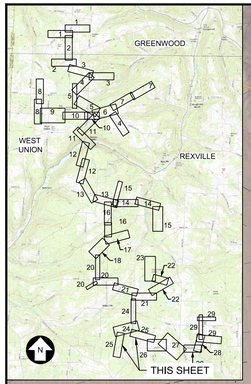

KEY MAP

CIRCUIT 1C: PLAN
SCALE: 1" = 100'

CIRCUIT 1C: PLAN
CIRCUIT 1D: PLAN
SCALE: 1" = 100'

SCALE: 1" = 100'

PRELIMINARY NOT FOR CONSTRUCTION

UNDER NEW YORK STATE EDUCATION LAW ARTICLE 145 (ENGINEERING), SECTION 7209 (2), IT IS A VIOLATION OF THE LAW FOR ANY PERSON, UNLESS ACTING UNDER THE DIRECTION OF A LICENSED PROFESSIONAL ENGINEER, TO ALTER THIS DOCUMENT.

TRC
249 Western Avenue
Augusta, ME 04330

PROJECT NO: 246409

REV	DESCRIPTION	DATE	DES	CHK	APP
D	PERMIT AMENDMENT	02/12/21	JWH	RAY	AMW
C	ISSUED FOR CLIENT REVIEW	3/2/18	TRC	PMM	AMW
B	PRE-FINAL CLIENT REVIEW	8/4/17	CMH	PMM	AW
A	ISSUED FOR CLIENT REVIEW	04/17	CMH	PMM	AW

PMM DESIGNED
CMH DRAWN
AW CHECKED
AJW APPROVED
REVIEW 1
REVIEW 2

CIRCUIT 1C
PLAN
EIGHT POINT WIND ENERGY CENTER
EIGHT POINT WIND, LLC
GREENWOOD / WEST UNION NEW YORK


03/17 DATE
AS NOTED SCALE

TRC


C-25

REV. D

246409-C-1-29.dwg 2021.02.18

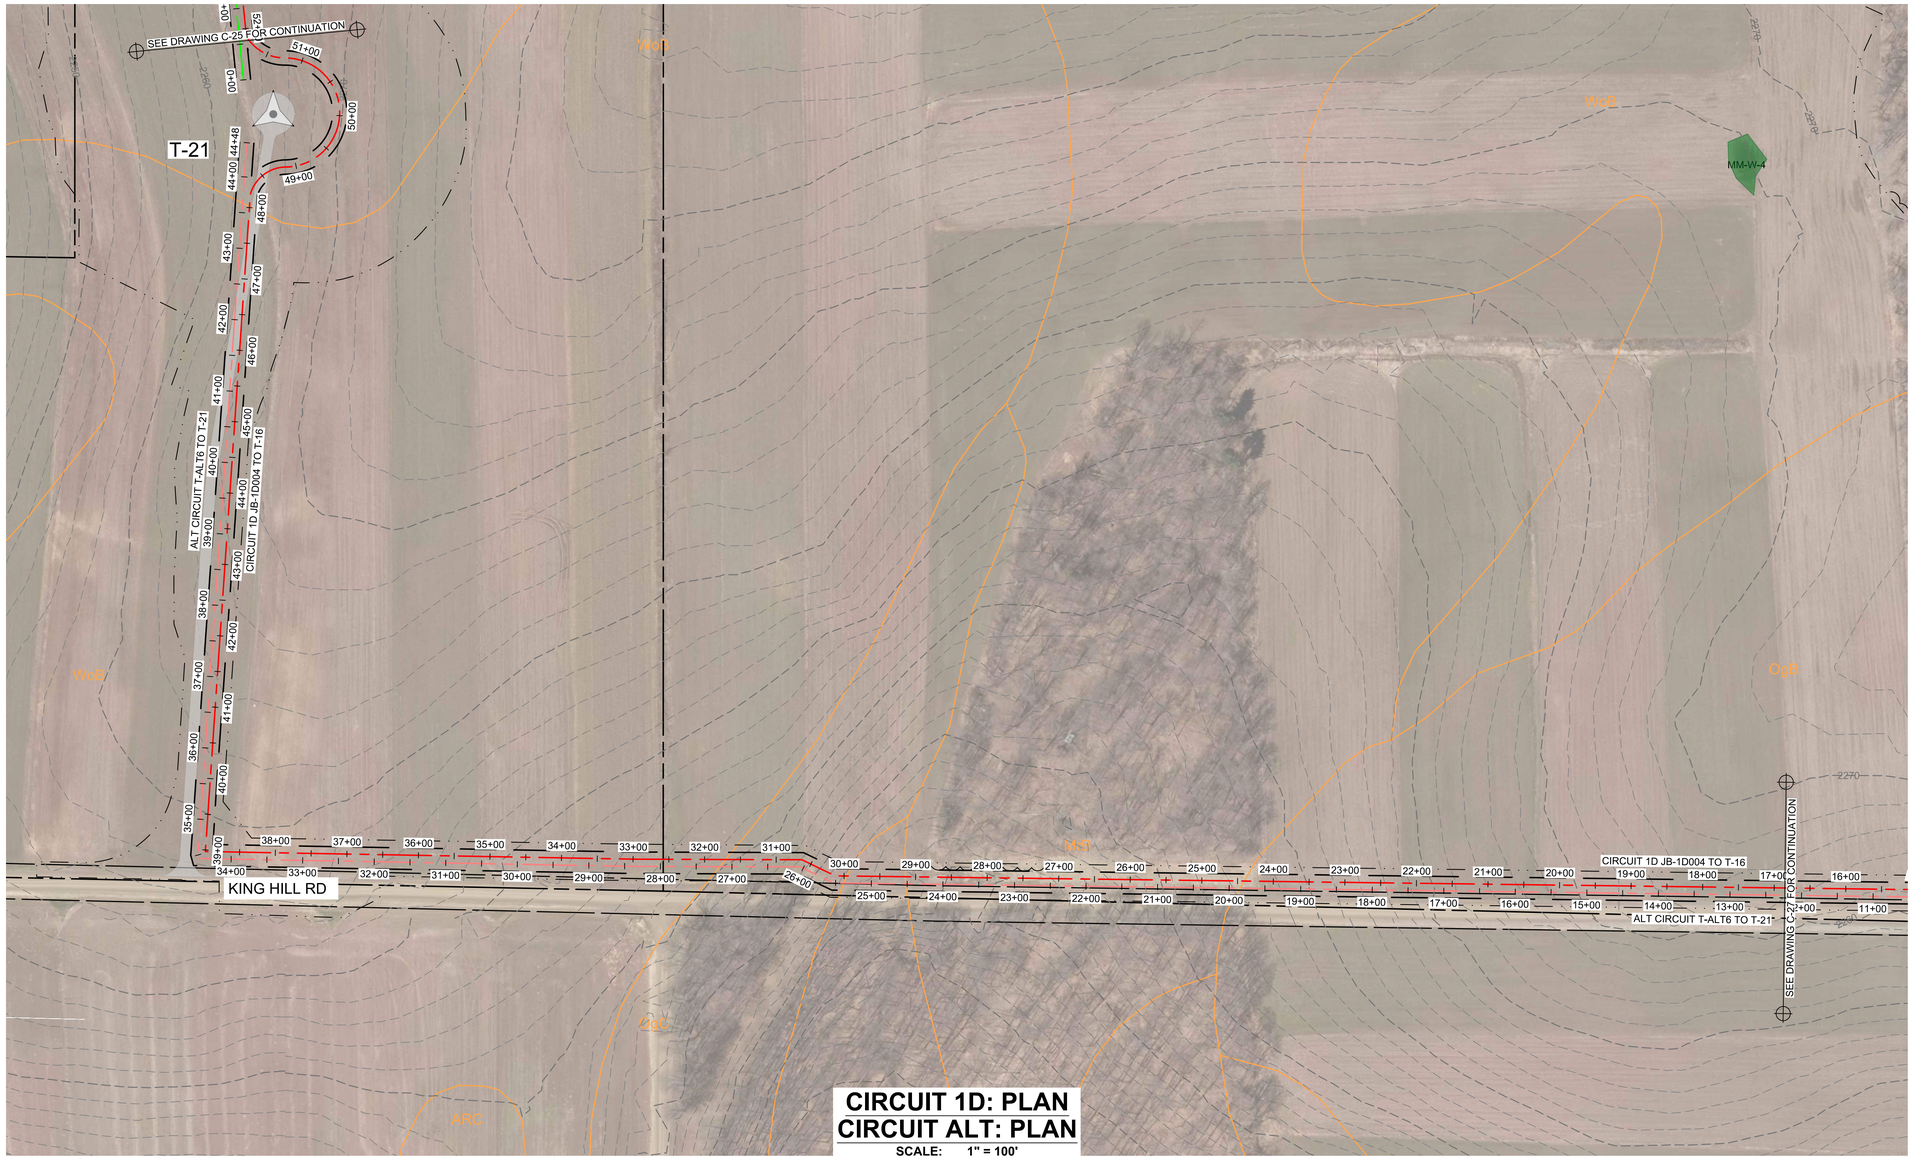

CIRCUIT 1D: PLAN
CIRCUIT ALT: PLAN
SCALE: 1" = 100'

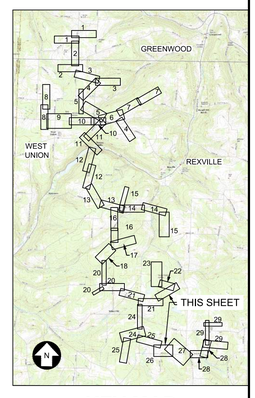

KEY MAP

Call 811 before you dig

100 0 100 200 FT
SCALE: 1" = 100'

PRELIMINARY NOT FOR CONSTRUCTION

UNDER NEW YORK STATE EDUCATION LAW ARTICLE 145 (ENGINEERING), SECTION 7209 (2), IT IS A VIOLATION OF THE LAW FOR ANY PERSON, UNLESS ACTING UNDER THE DIRECTION OF A LICENSED PROFESSIONAL ENGINEER, TO ALTER THIS DOCUMENT.

TRC
249 Western Avenue
Augusta, ME 04330

PROJECT NO: 246409

REV	DESCRIPTION	DATE	DES	CHK	APP
E	PERMIT AMENDMENT	02/12/21	JWH	RAY	AMW
D	REVISED PER IR DPS-18	10/24/18	TRC	PMM	AMW
C	ISSUED FOR CLIENT REVEW	3/2/18	TRC	PMM	AMW
B	PRE-FINAL CLIENT REVIEW	8/4/17	CMH	PMM	AW

PMM DESIGNED
CMH DRAWN
AW CHECKED
AJW APPROVED
REVIEW 1
REVIEW 2

ALT CIRCUIT
PLAN
EIGHT POINT WIND ENERGY CENTER
EIGHT POINT WIND, LLC
GREENWOOD / WEST UNION NEW YORK

03/17 DATE
AS NOTED SCALE

TRC

C-26

REV. E

246409-C-1-29.dwg 2021.02.18



KEY MAP

100 0 100 200 FT

SCALE: 1" = 100'

CIRCUIT 1D: PLAN
CIRCUIT ALT: PLAN

SCALE: 1" = 100'

PRELIMINARY NOT FOR CONSTRUCTION

UNDER NEW YORK STATE EDUCATION LAW ARTICLE 145 (ENGINEERING), SECTION 7209 (2), IT IS A VIOLATION OF THE LAW FOR ANY PERSON, UNLESS ACTING UNDER THE DIRECTION OF A LICENSED PROFESSIONAL ENGINEER, TO ALTER THIS DOCUMENT.

TRC
249 Western Avenue
Augusta, ME 04330

PROJECT NO: 246409

REV	DESCRIPTION	DATE	DES	CHK	APP
E	PERMIT AMENDMENT	02/12/21	JWH	RAY	AMW
D	REVISED PER IR DPS-18	10/24/18	TRC	PMM	AMW
C	ISSUED FOR CLIENT REVIEW	3/2/18	TRC	PMM	AMW
B	PRE-FINAL CLIENT REVIEW	8/4/17	CMH	PMM	AW

PMM DESIGNED
CMH DRAWN
AW CHECKED
AJW APPROVED
REVIEW 1
REVIEW 2

ALT CIRCUIT
PLAN
EIGHT POINT WIND ENERGY CENTER
EIGHT POINT WIND, LLC
GREENWOOD / WEST UNION NEW YORK


03/17 DATE
AS NOTED SCALE

TRC

C-27


REV. E

2021.02.18
246409-C-1-29.dwg

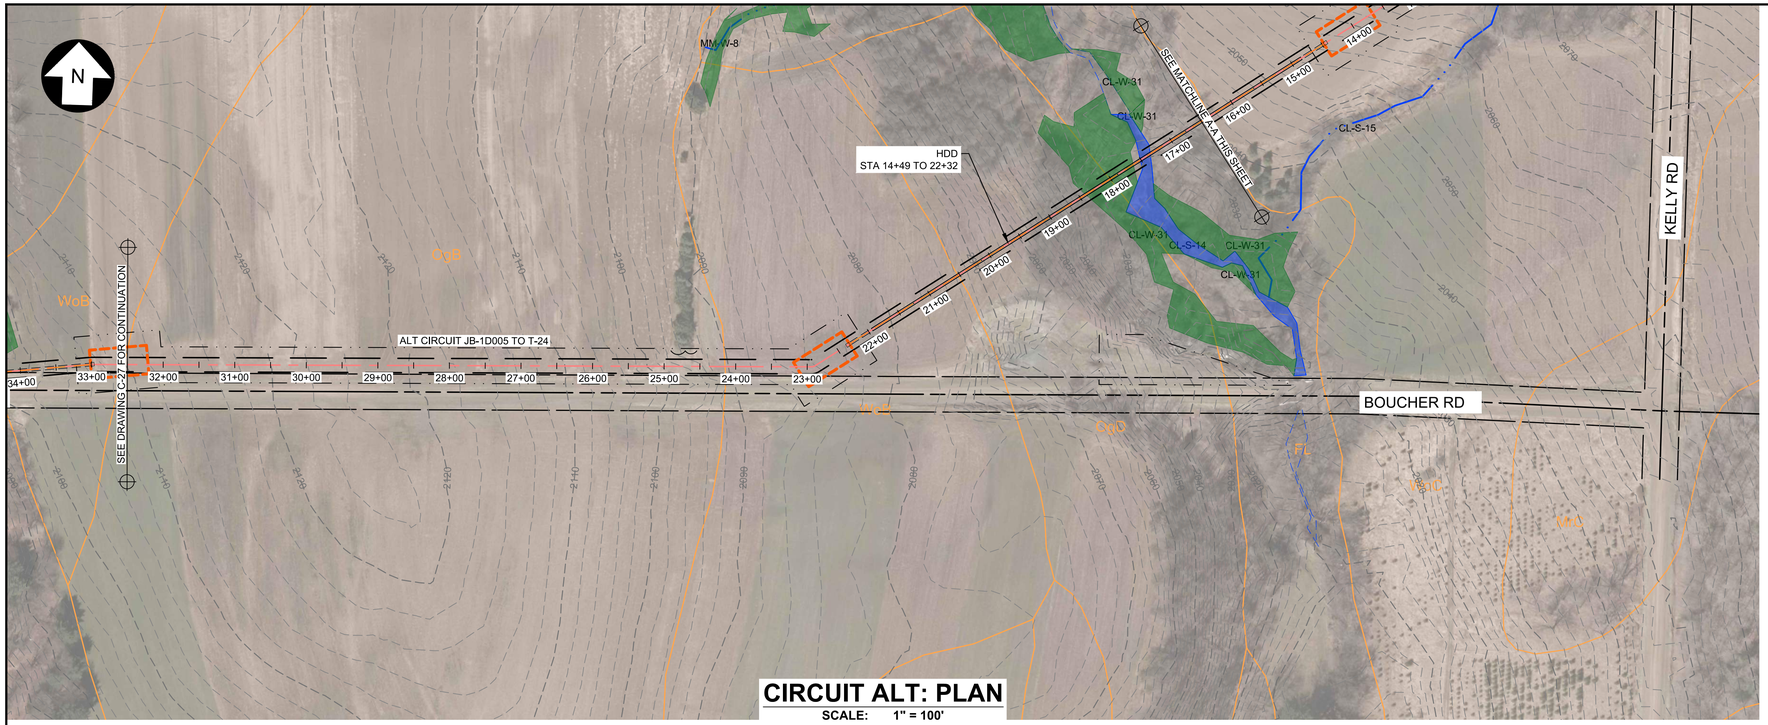


CIRCUIT ALT: PLAN

SCALE: 1" = 100'

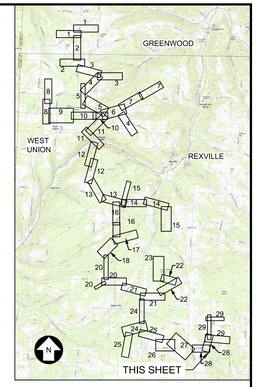

KEY MAP

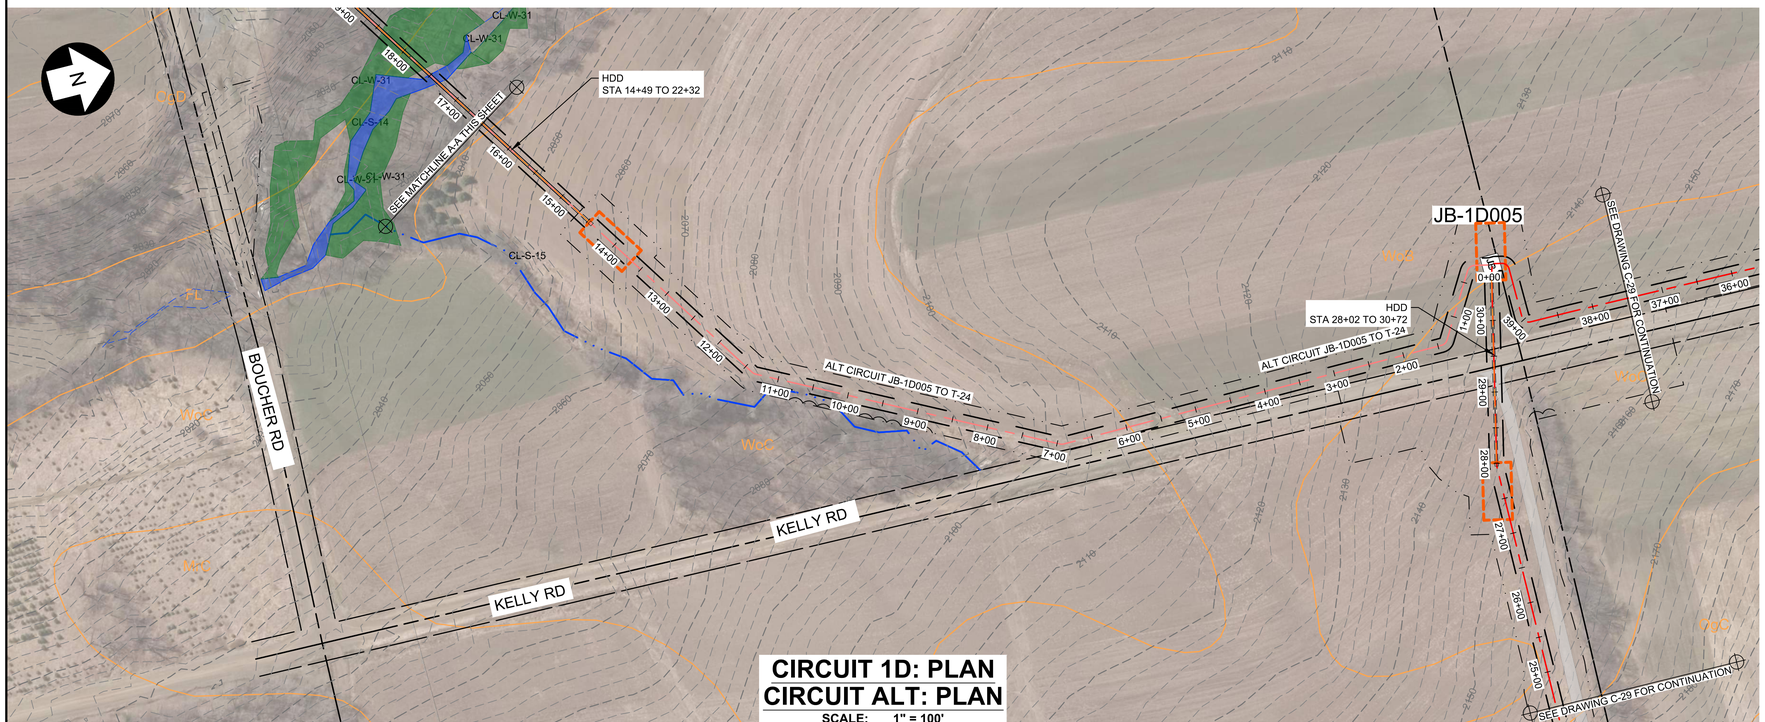

CIRCUIT 1D: PLAN
CIRCUIT ALT: PLAN

SCALE: 1" = 100'

Call 811 before you dig

100 0 100 200 FT

SCALE: 1" = 100'

246409-C-1-29.dwg 2021.02.18

PRELIMINARY NOT FOR CONSTRUCTION

UNDER NEW YORK STATE EDUCATION LAW ARTICLE 145 (ENGINEERING), SECTION 7209 (2), IT IS A VIOLATION OF THE LAW FOR ANY PERSON, UNLESS ACTING UNDER THE DIRECTION OF A LICENSED PROFESSIONAL ENGINEER, TO ALTER THIS DOCUMENT.

TRC
249 Western Avenue
Augusta, ME 04330

PROJECT NO: 246409

REV	DESCRIPTION	DATE	DES	CHK	APP
E	PERMIT AMENDMENT	02/12/21	JWH	RAY	AMW
D	REVISED PER IR DPS-18	10/24/18	TRC	PMM	AMW
C	ISSUED FOR CLIENT REVIEW	3/2/18	TRC	PMM	AMW
B	PRE-FINAL CLIENT REVIEW	8/4/17	CMH	PMM	AW

PMM DESIGNED
CMH DRAWN
AW CHECKED
AJW APPROVED
REVIEW 1
REVIEW 2


ALT CIRCUIT
PLAN
EIGHT POINT WIND ENERGY CENTER
EIGHT POINT WIND, LLC
GREENWOOD / WEST UNION NEW YORK

03/17 DATE
AS NOTED SCALE

TRC


C-28

REV. E

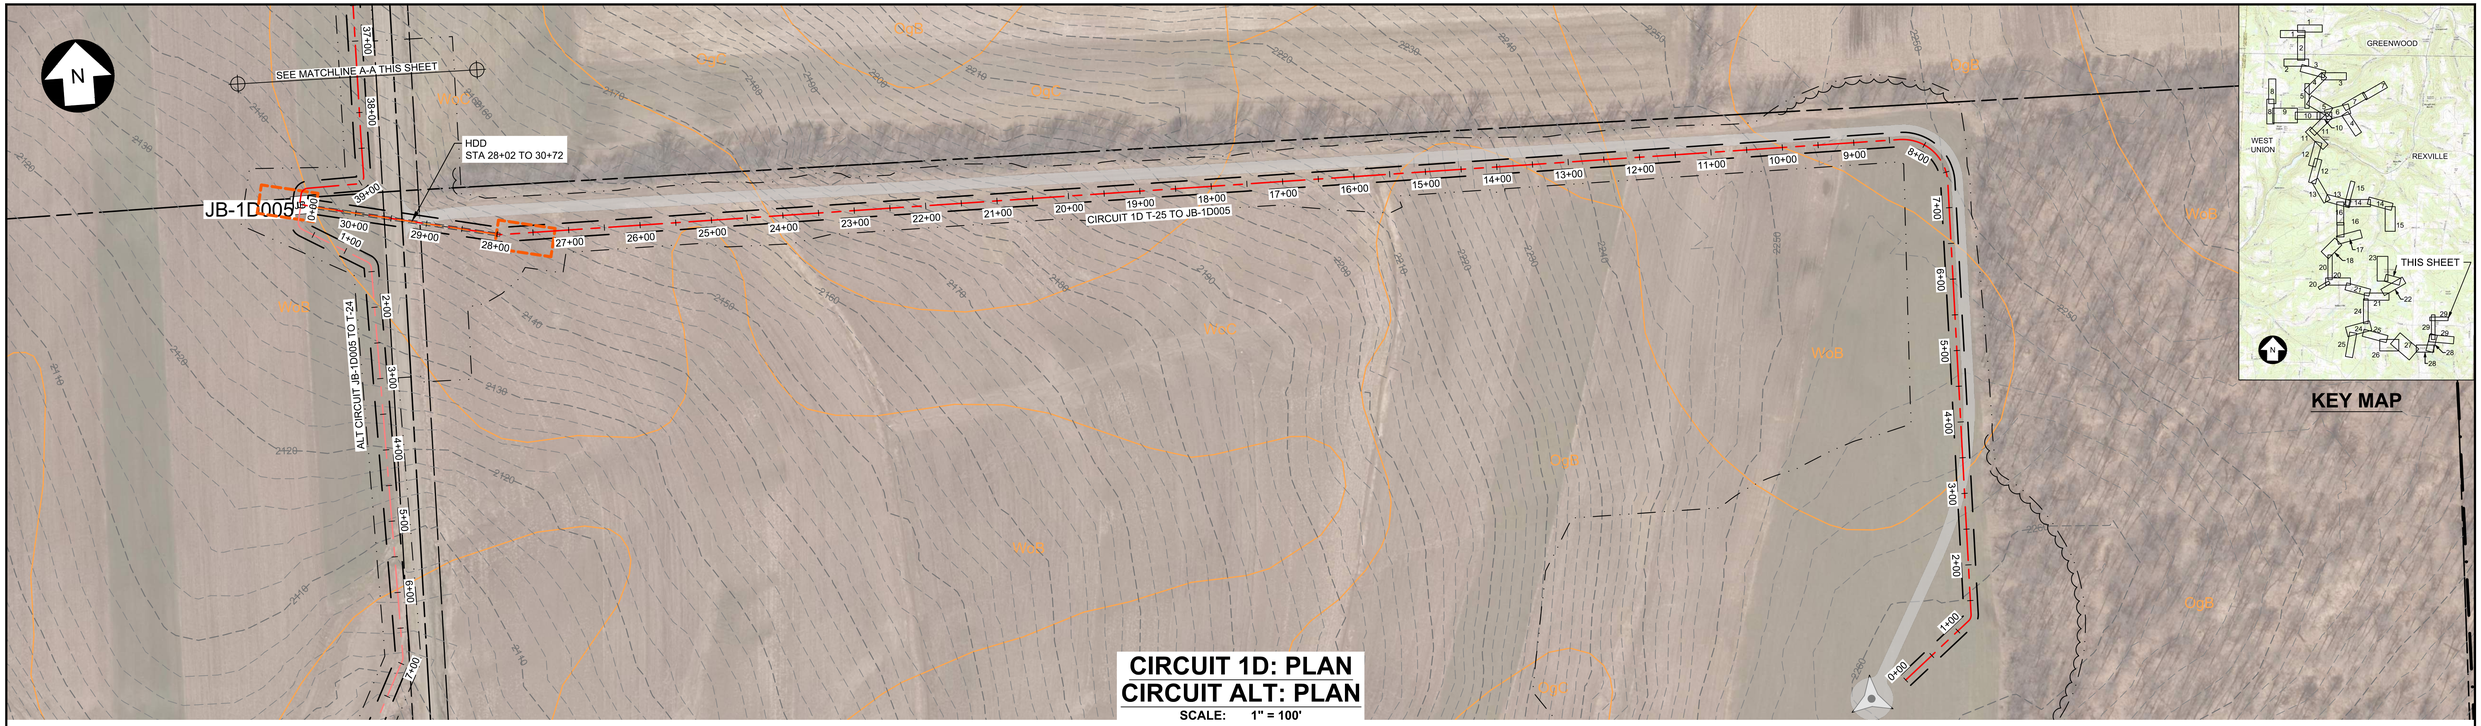


KEY MAP

CIRCUIT 1D: PLAN
CIRCUIT ALT: PLAN
SCALE: 1" = 100'

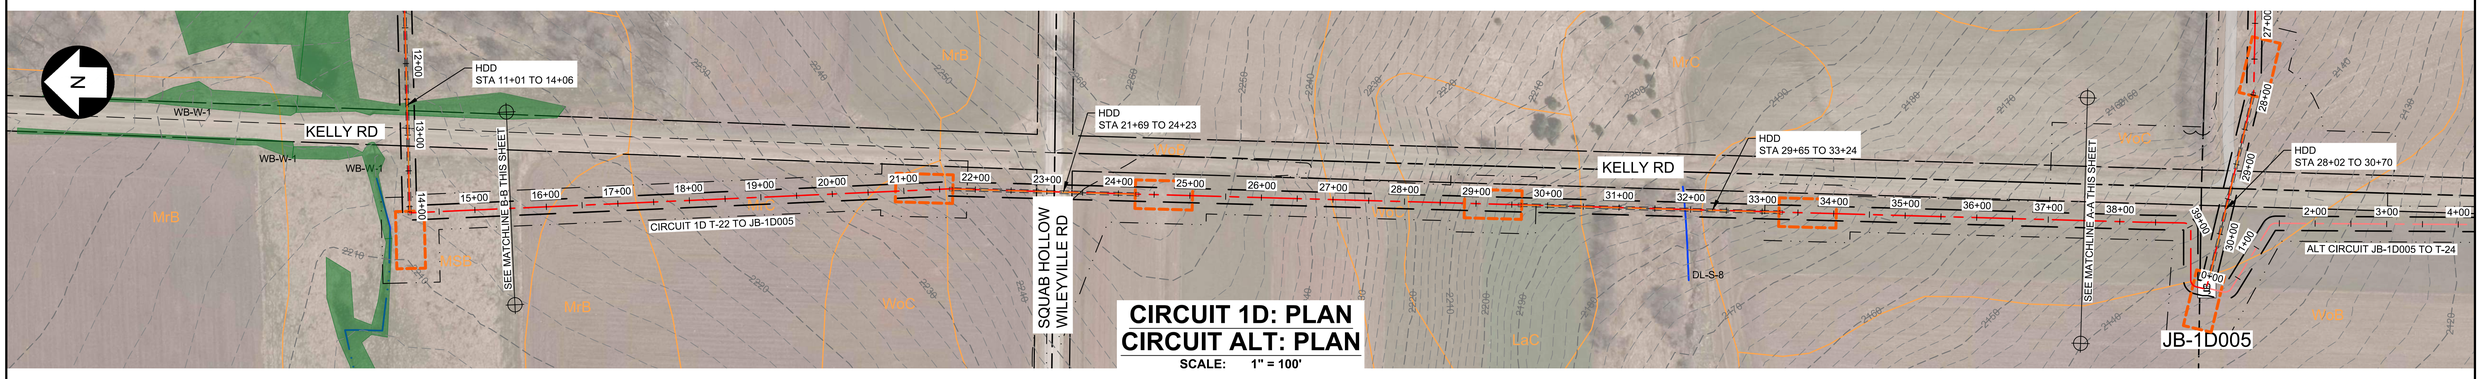

CIRCUIT 1D: PLAN
CIRCUIT ALT: PLAN
SCALE: 1" = 100'

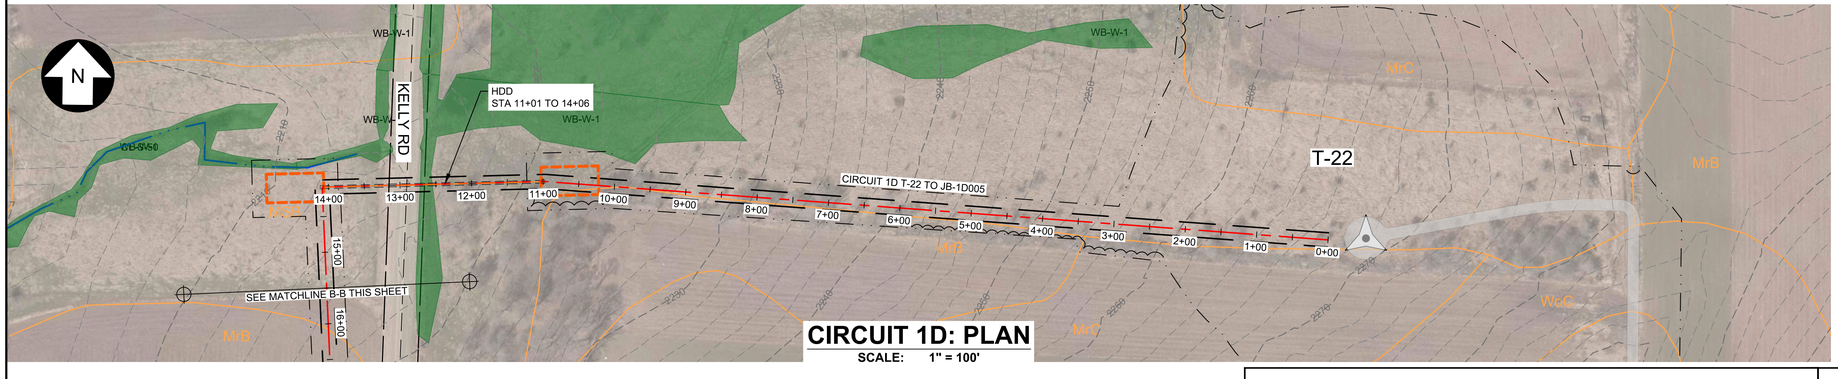

CIRCUIT 1D: PLAN
SCALE: 1" = 100'

Call 811 before you dig

100 0 100 200 FT
SCALE: 1" = 100'

PRELIMINARY NOT FOR CONSTRUCTION

UNDER NEW YORK STATE EDUCATION LAW ARTICLE 145 (ENGINEERING), SECTION 7209 (2), IT IS A VIOLATION OF THE LAW FOR ANY PERSON, UNLESS ACTING UNDER THE DIRECTION OF A LICENSED PROFESSIONAL ENGINEER, TO ALTER THIS DOCUMENT.

TRC
249 Western Avenue
Augusta, ME 04330

PROJECT NO: 246409

REV	DESCRIPTION	DATE	DES	CHK	APP
D	PERMIT AMENDMENT	02/12/21	JWH	RAY	AMW
C	ISSUED FOR CLIENT REVIEW	3/2/18	TRC	PMM	AMW
B	PRE-FINAL CLIENT REVIEW	8/4/17	CMH	PMM	AW
A	ISSUED FOR CLIENT REVIEW	04/17	CMH	PMM	AW

PMM DESIGNED
CMH DRAWN
AW CHECKED
AJW APPROVED
REVIEW 1
REVIEW 2

ALT CIRCUIT
PLAN
EIGHT POINT WIND ENERGY CENTER
EIGHT POINT WIND, LLC
GREENWOOD / WEST UNION NEW YORK

03/17 DATE
AS NOTED SCALE

TRC

C-29

REV. D

246409-C-1-29.dwg 2021.02.18